N½ OF NE¼ OF NW¼ SEC. 33, T. 18 S., R. 25 E., M.D.B. & M.

TAX CODE AREA 100-04

153-024
6-011
6-003
6-198

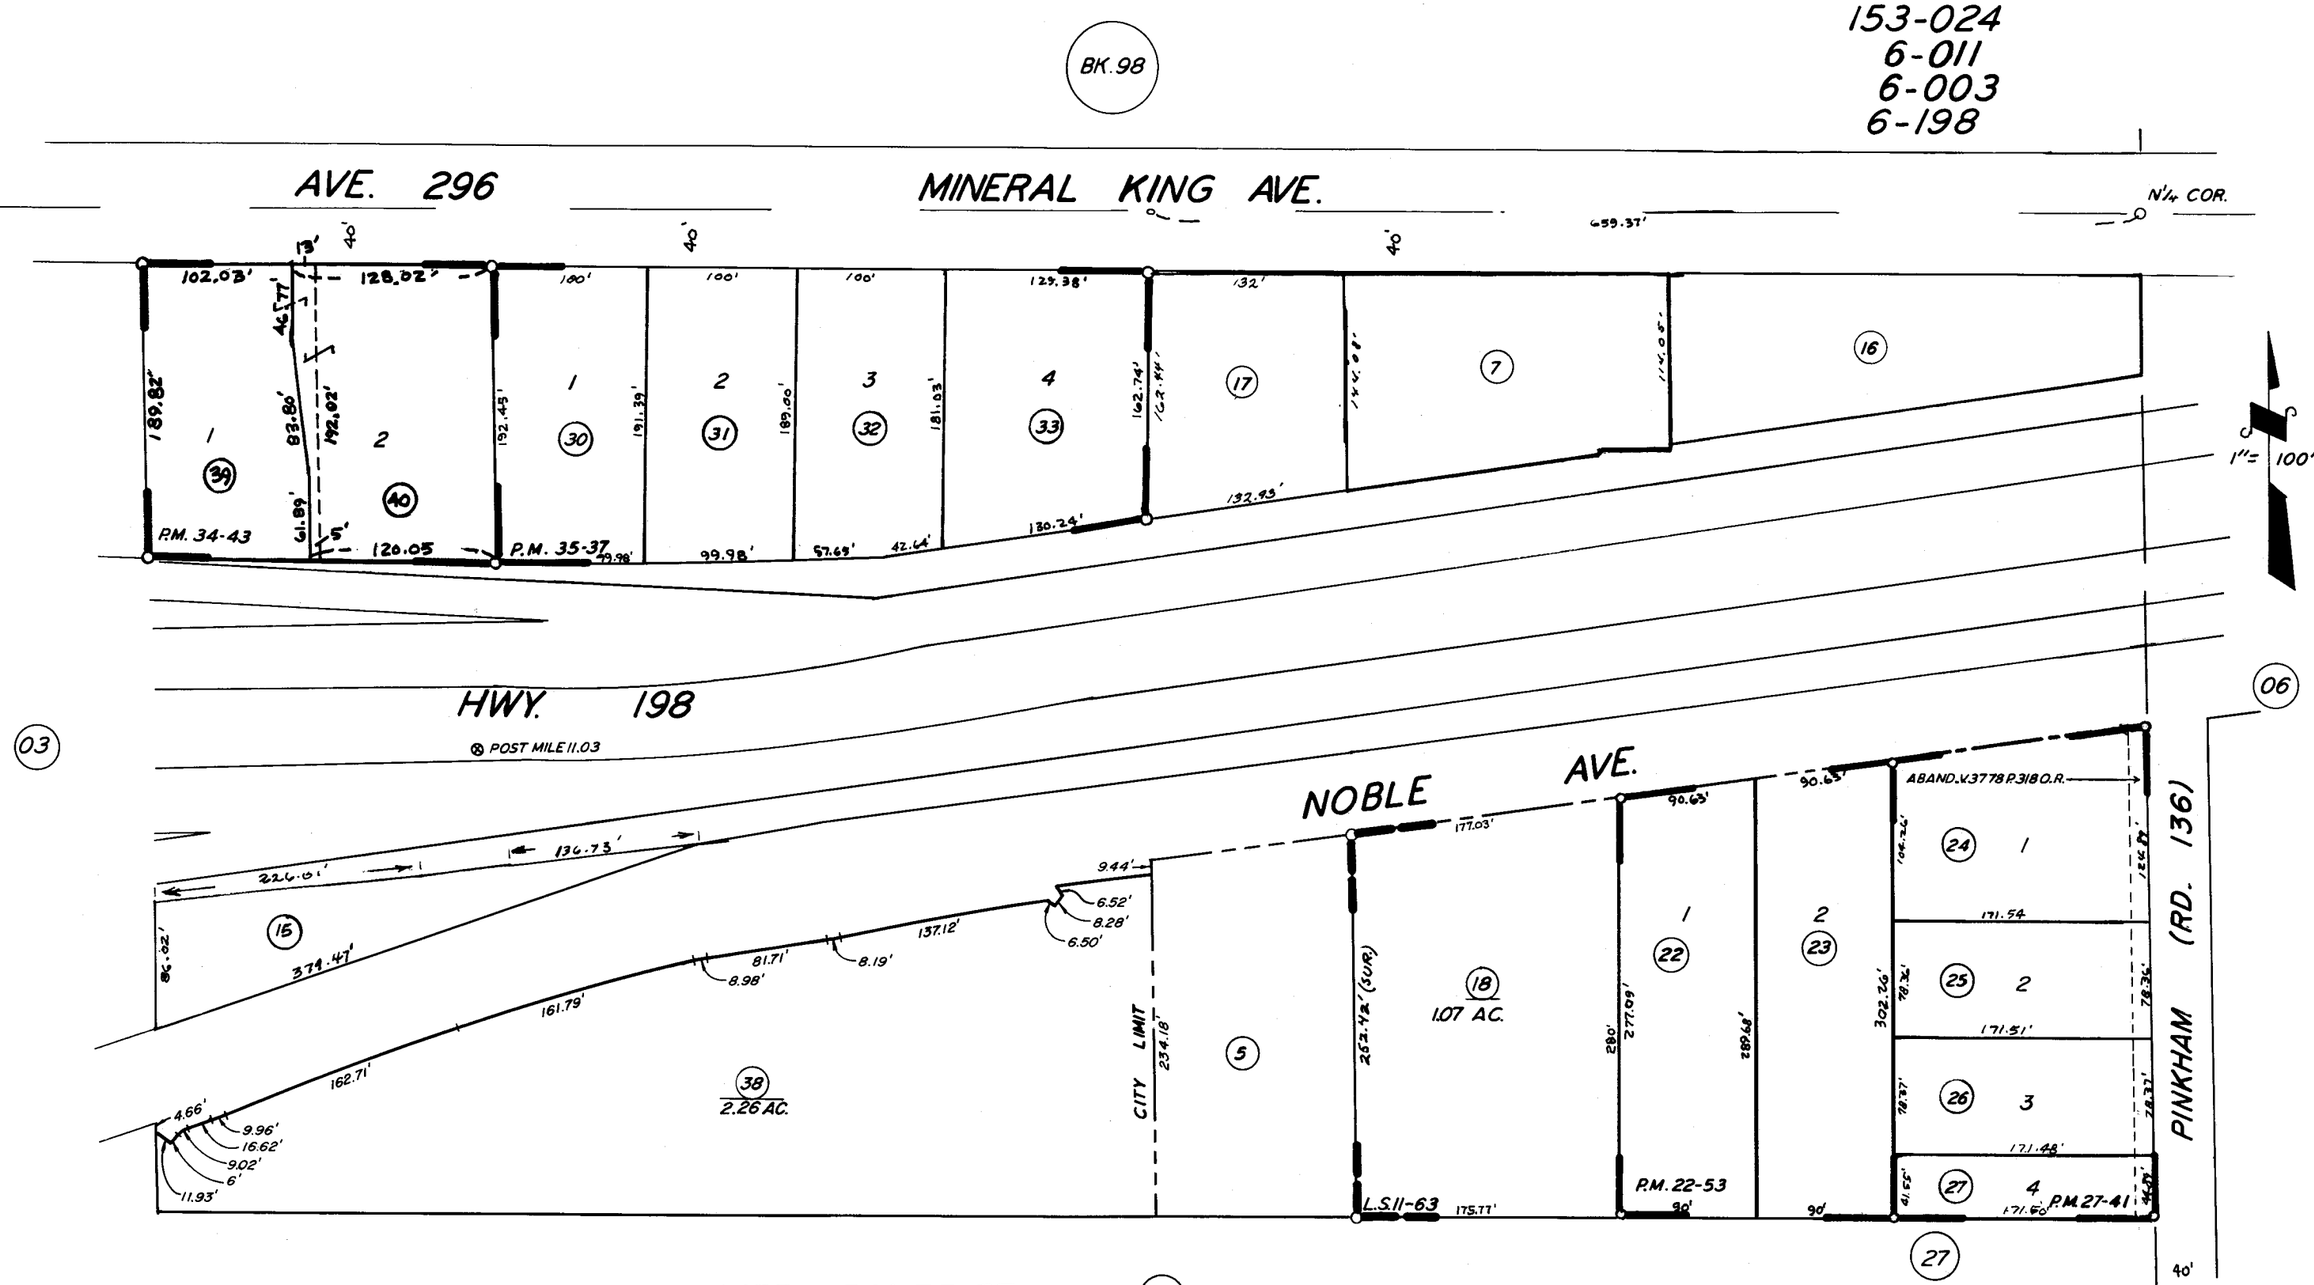

PARCEL MAP 3435, P.M. 35-37
PARCEL MAP 2152, P.M. 22-53
PARCEL MAP 2640, P.M. 27-41
RECORD OF SURVEY, L.S. 11-63
PARCEL MAP 3341, P.M. 34-43

CITY OF VISALIA
ASSESSOR'S MAPS BK. 100, PG. 04
COUNTY OF TULARE, CALIF.

NOTE — ASSESSOR'S BLOCK NUMBERS SHOWN IN ELLIPSES
ASSESSOR'S PARCEL NUMBERS SHOWN IN CIRCLES