POR. SE 1/4 OF SW 1/4 SEC. 33, T. 18S., R. 25E. M.D.B.&M.

TAX CODE AREA 6-011

100-17

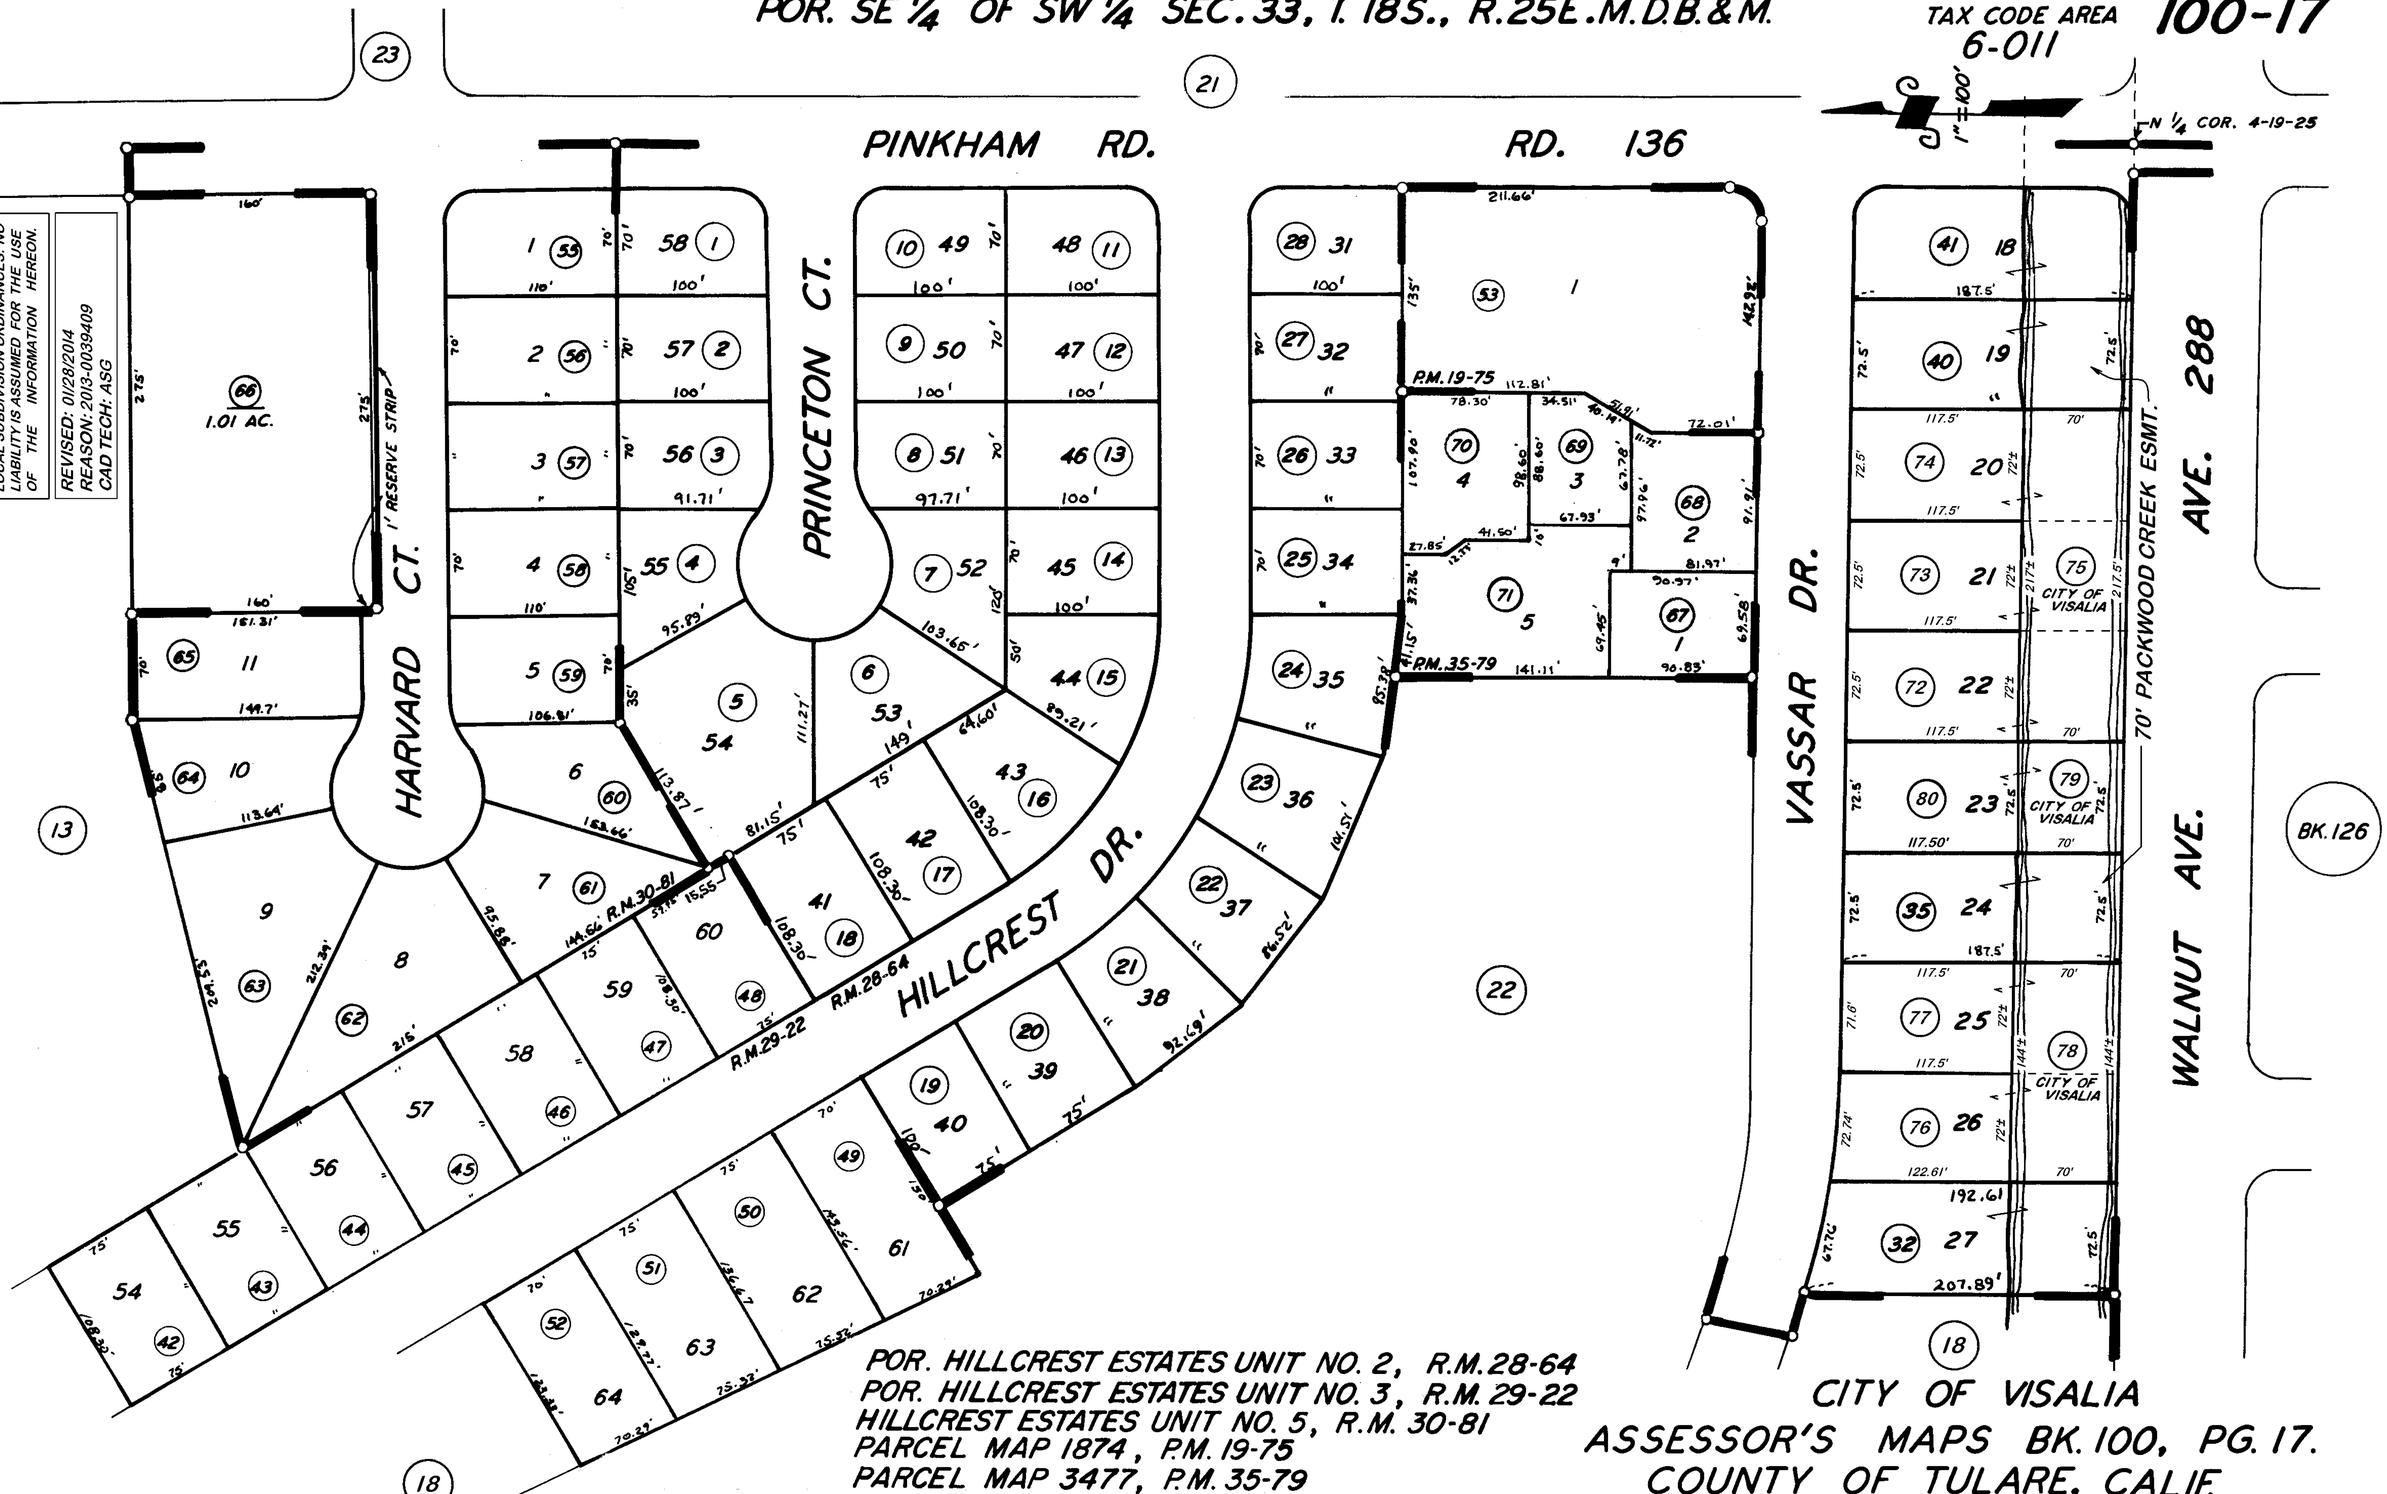

DISCLAIMER

THIS MAP WAS PREPARED FOR LOCAL PROPERTY ASSESSMENT PURPOSES ONLY. THE PARCELS SHOWN HEREON MAY NOT COMPLY WITH STATE AND LOCAL SUBDIVISION ORDINANCES. NO LIABILITY IS ASSUMED FOR THE USE OF THE INFORMATION HEREON.

REVISED: 01/28/2014
REASON: 2013-0039409
CAD TECH: ASG

POR. HILLCREST ESTATES UNIT NO. 2, R.M. 28-64
POR. HILLCREST ESTATES UNIT NO. 3, R.M. 29-22
HILLCREST ESTATES UNIT NO. 5, R.M. 30-81
PARCEL MAP 1874, P.M. 19-75
PARCEL MAP 3477, P.M. 35-79

CITY OF VISALIA
ASSESSOR'S MAPS BK. 100, PG. 17.
COUNTY OF TULARE, CALIF.

NOTE - ASSESSOR'S BLOCK NUMBERS SHOWN IN ELLIPSES
ASSESSOR'S PARCEL NUMBERS SHOWN IN CIRCLES