POR. SE 1/4 OF SW 1/4 SEC. 33, T. 18S., R. 25E. M.D.B.&M.

TAX CODE AREA 6-011

100-17

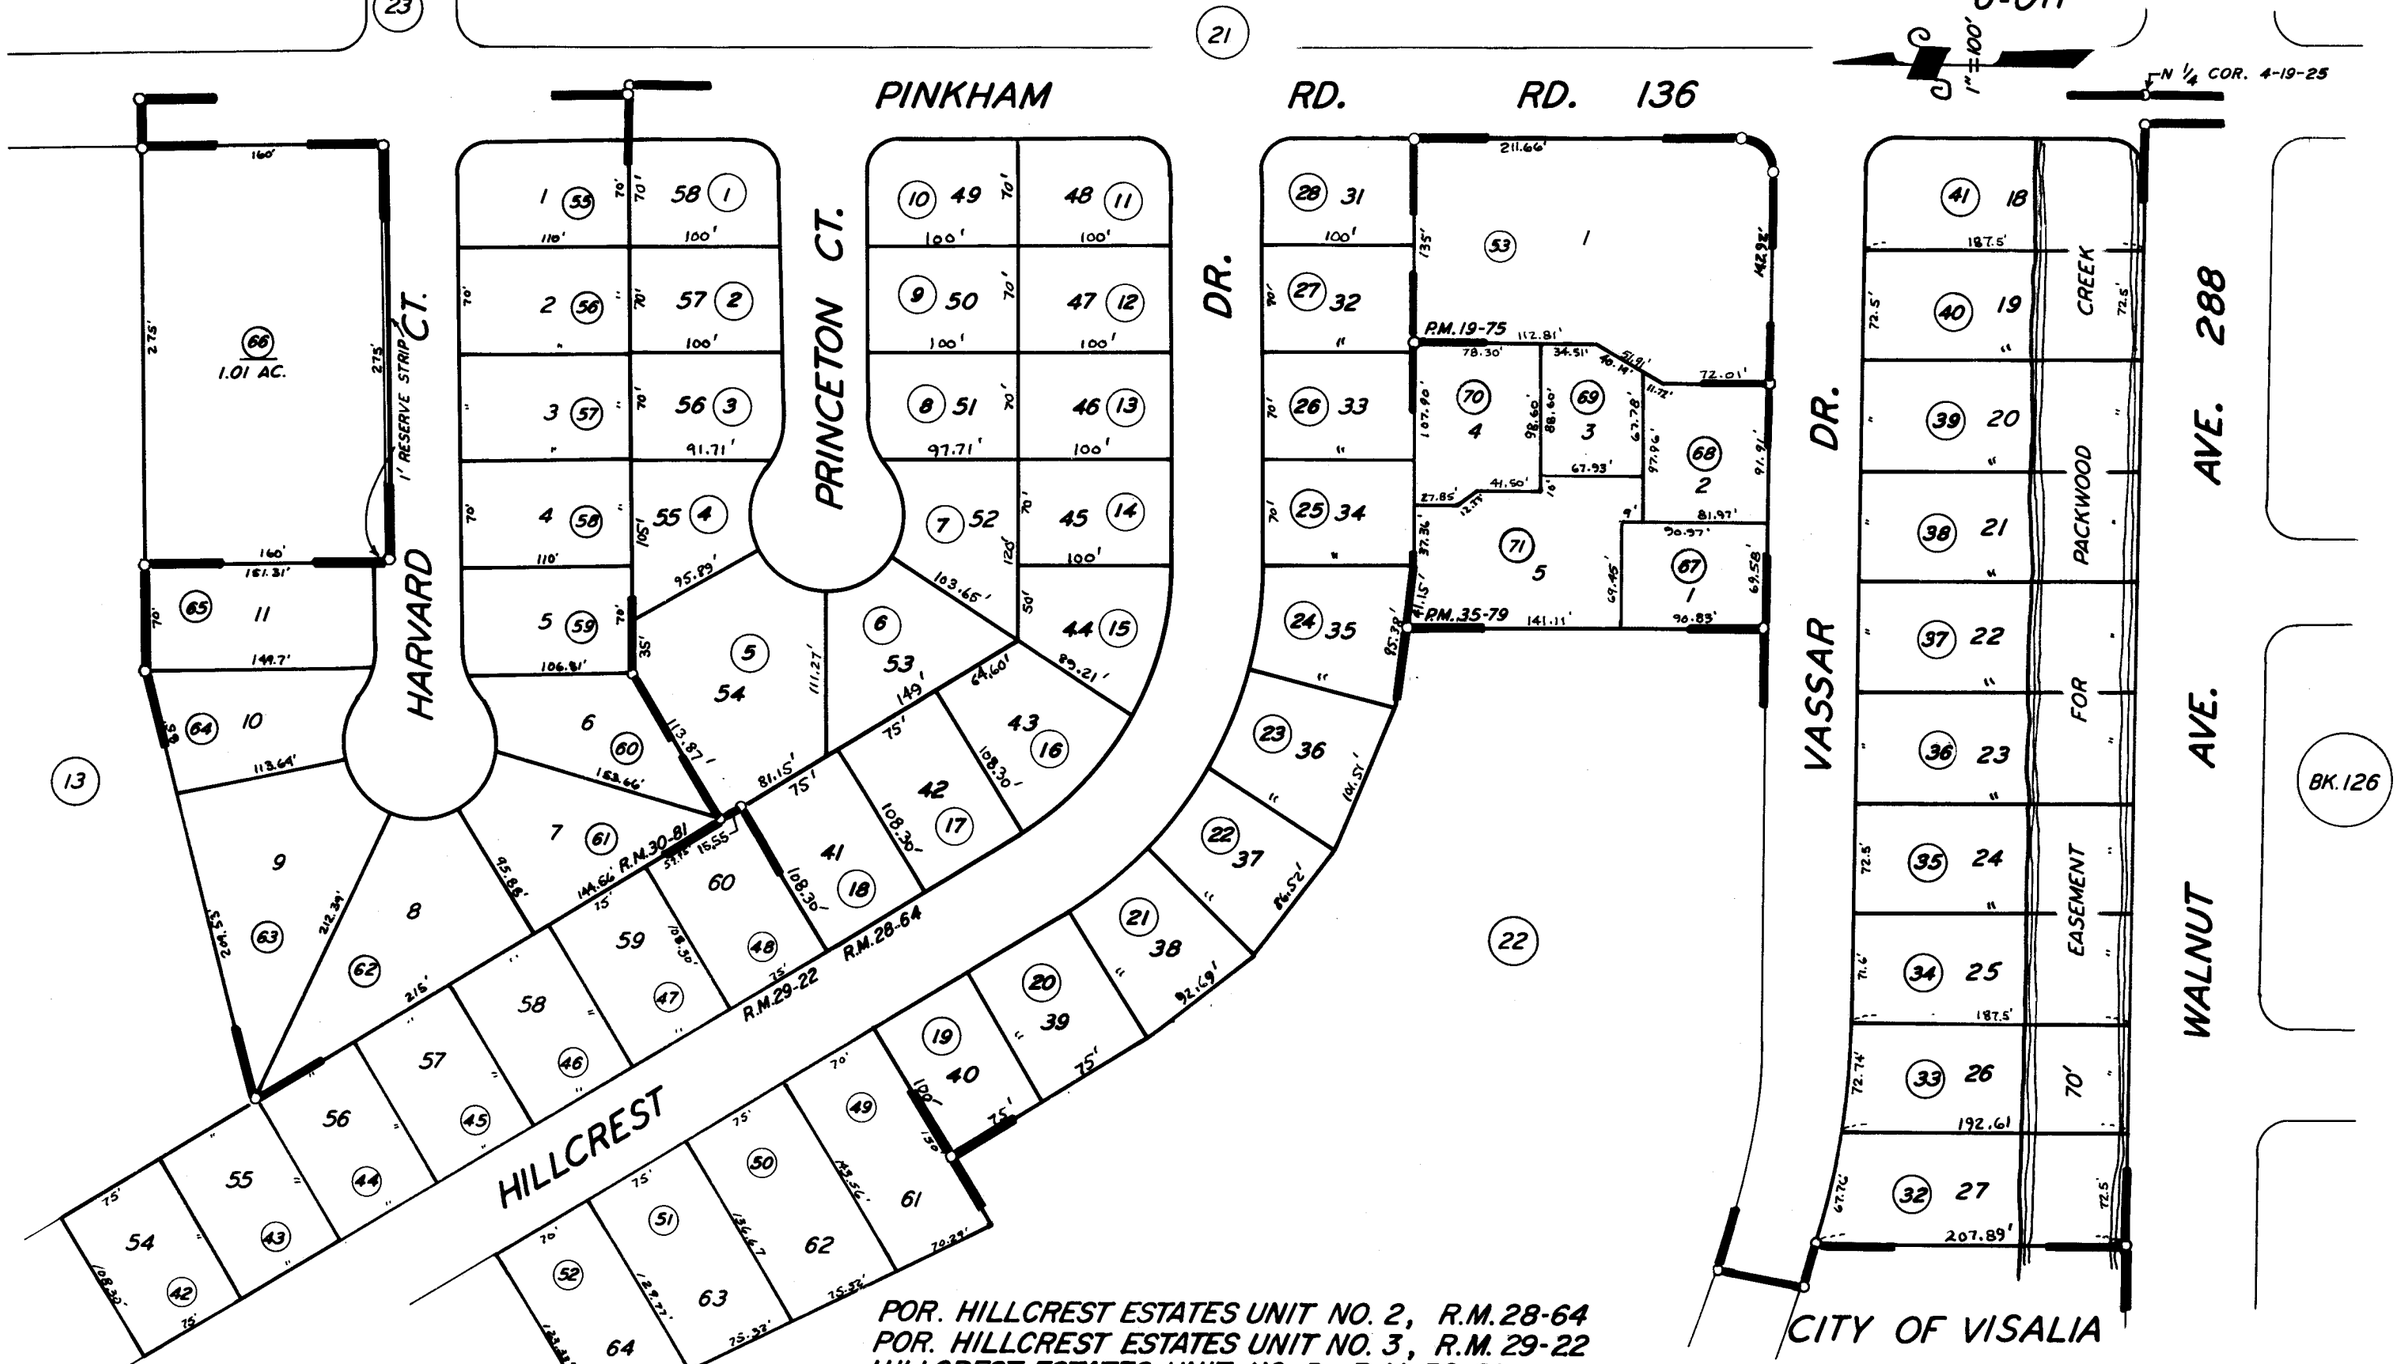


POR. HILLCREST ESTATES UNIT NO. 2, R.M. 28-64
POR. HILLCREST ESTATES UNIT NO. 3, R.M. 29-22
HILLCREST ESTATES UNIT NO. 5, R.M. 30-81
PARCEL MAP 1874, P.M. 19-75
PARCEL MAP 3477, P.M. 35-79

ASSESSOR'S MAPS BK. 100 PG. 17

COUNTY OF TULARE, CALIF.

NOTE—ASSESSOR'S BLOCK NUMBERS SHOWN IN ELIPSES
ASSESSOR'S PARCEL NUMBERS SHOWN IN CIRCLES