DISCLAIMER

THIS MAP WAS PREPARED FOR LOCAL PROPERTY ASSESSMENT PURPOSES ONLY. THE PARCELS SHOWN HEREON MAY NOT COMPLY WITH STATE AND LOCAL SUBDIVISION ORDINANCES. NO LIABILITY IS ASSUMED FOR THE USE OF THE INFORMATION HEREON.

REVISED: 3-29-2013
REASON: 2013-0007944
CAD TECH: CMB

POR. SE 1/4 OF SW 1/4 SEC. 33, T.18 S., R.25E. M.D.B. & M.

TAX CODE AREA 006-011

100 - 18

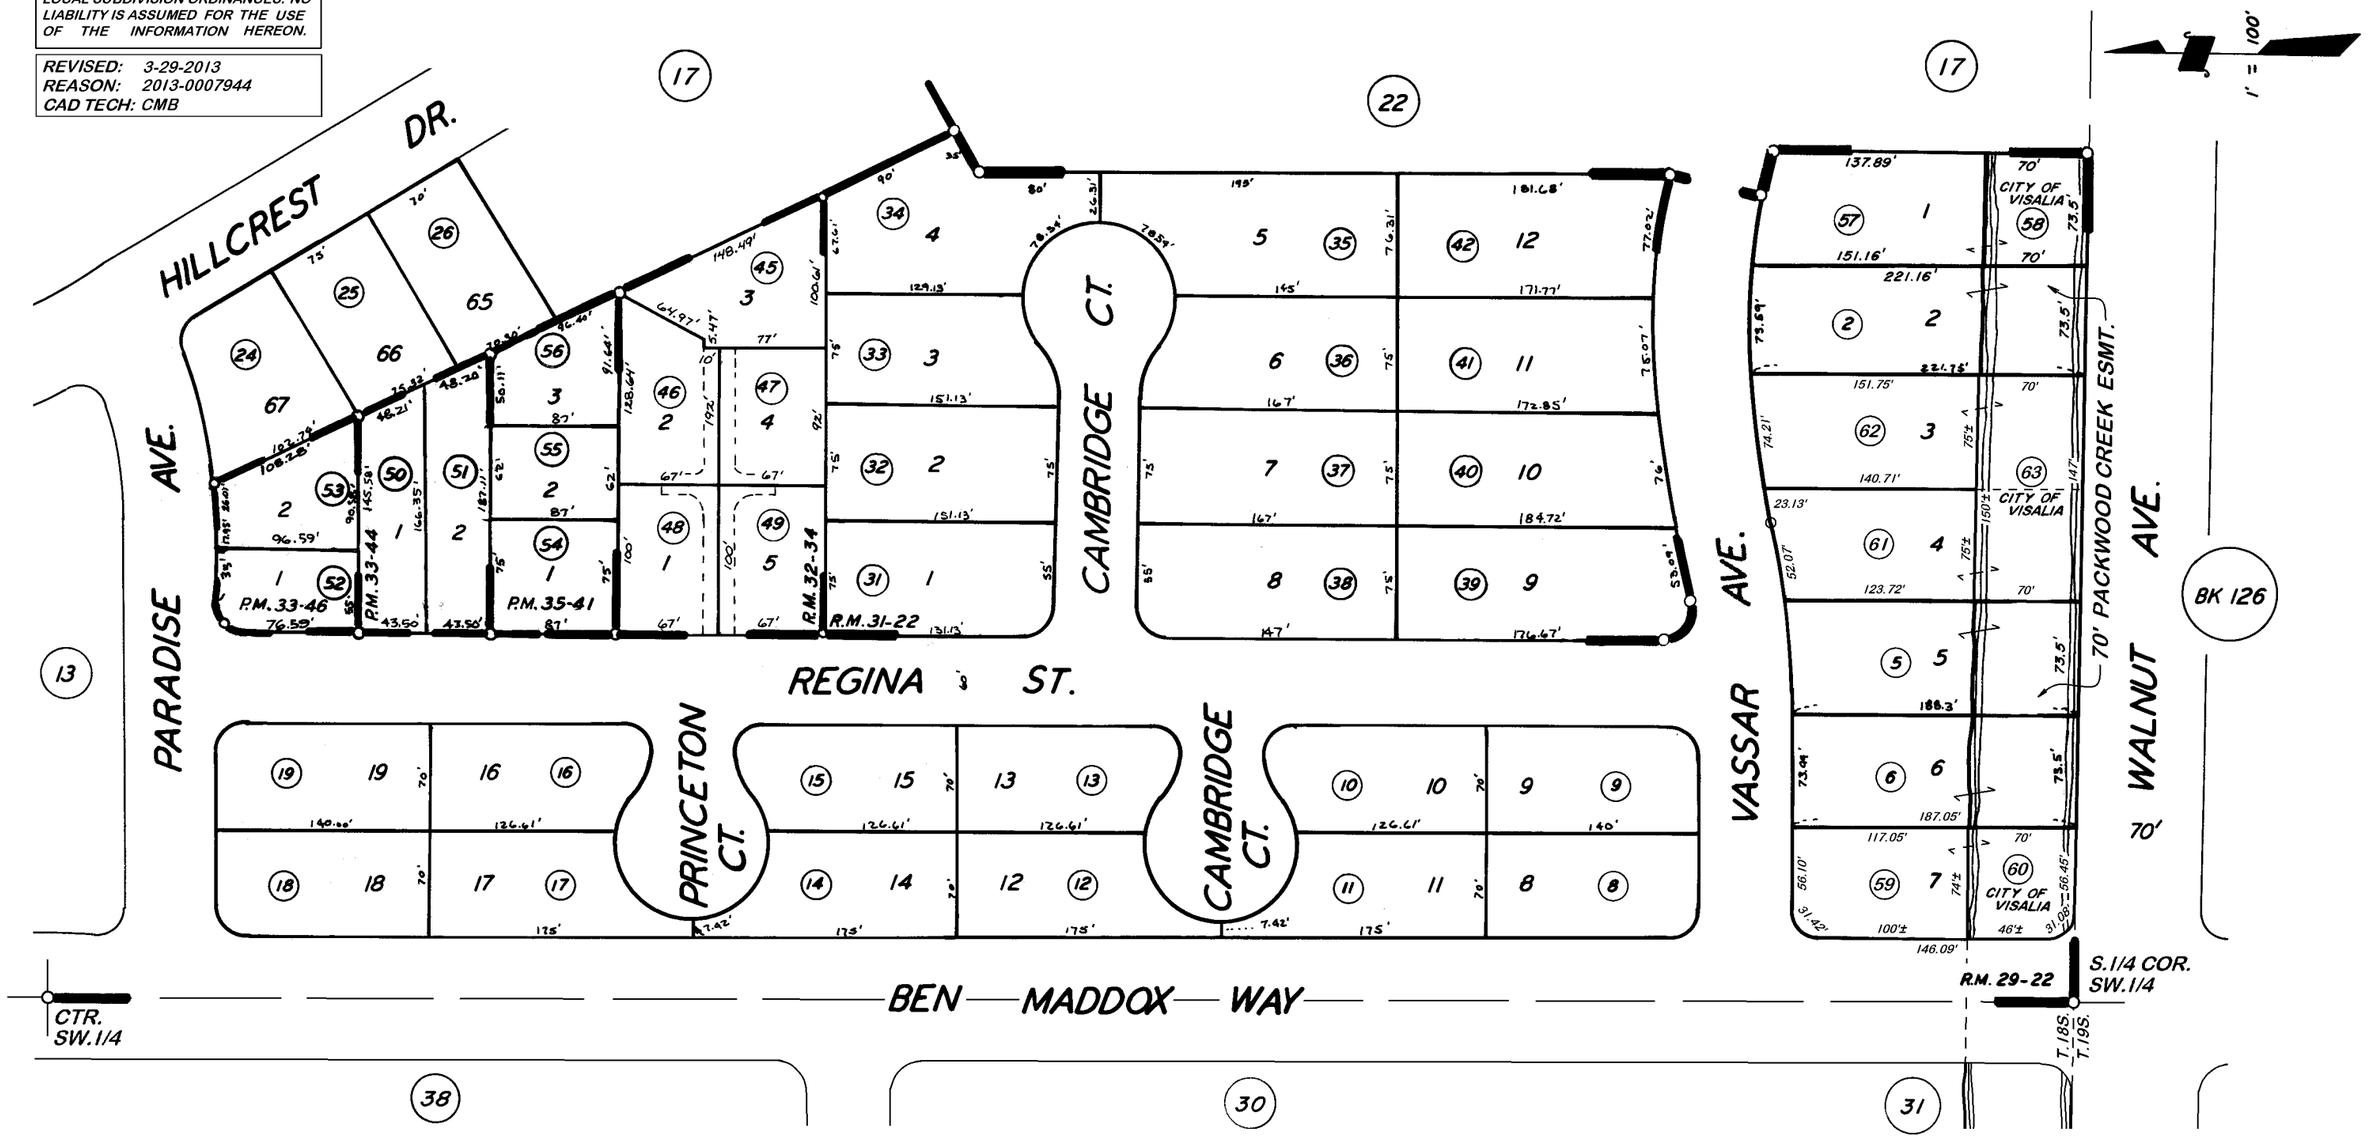

POR. HILLCREST ESTATES UNIT NO. 3, R.M. 29-22
HILLCREST ESTATES UNIT NO. 6, R.M. 31-22
PARCEL MAP 2580, P.M. 26-81
PARCEL MAP 2991, P.M. 30-92
REGINA COURT R.M. 32-34
PARCEL MAP 3242, P.M. 33-44
PARCEL MAP 3244, P.M. 33-46
PARCEL MAP 3439, P.M. 35-41

CITY OF VISALIA
ASSESSOR'S MAPS BK. 100, PG. 18.
COUNTY OF TULARE, CALIF.

NOTE - ASSESSOR'S BLOCK NUMBERS SHOWN IN ELLIPSES
ASSESSOR'S PARCEL NUMBERS SHOWN IN CIRCLES