**DISCLAIMER**

*THIS MAP WAS PREPARED FOR LOCAL PROPERTY ASSESSMENT PURPOSES ONLY. THE PARCELS SHOWN HEREON MAY NOT COMPLY WITH STATE AND LOCAL SUBDIVISION ORDINANCES. NO LIABILITY IS ASSUMED FOR THE USE OF THE INFORMATION HEREON.*

REVISED: 07/23/2007
REASON: T.R.A.C. CHANGE
CAD TECH: JRS

# POR. S 1/2 OF SW 1/4 OF NW 1/4 SEC. 34, T.18S., R.25E., M.D.B.&M.

TAX CODE AREA 101-01

006-011
006-199

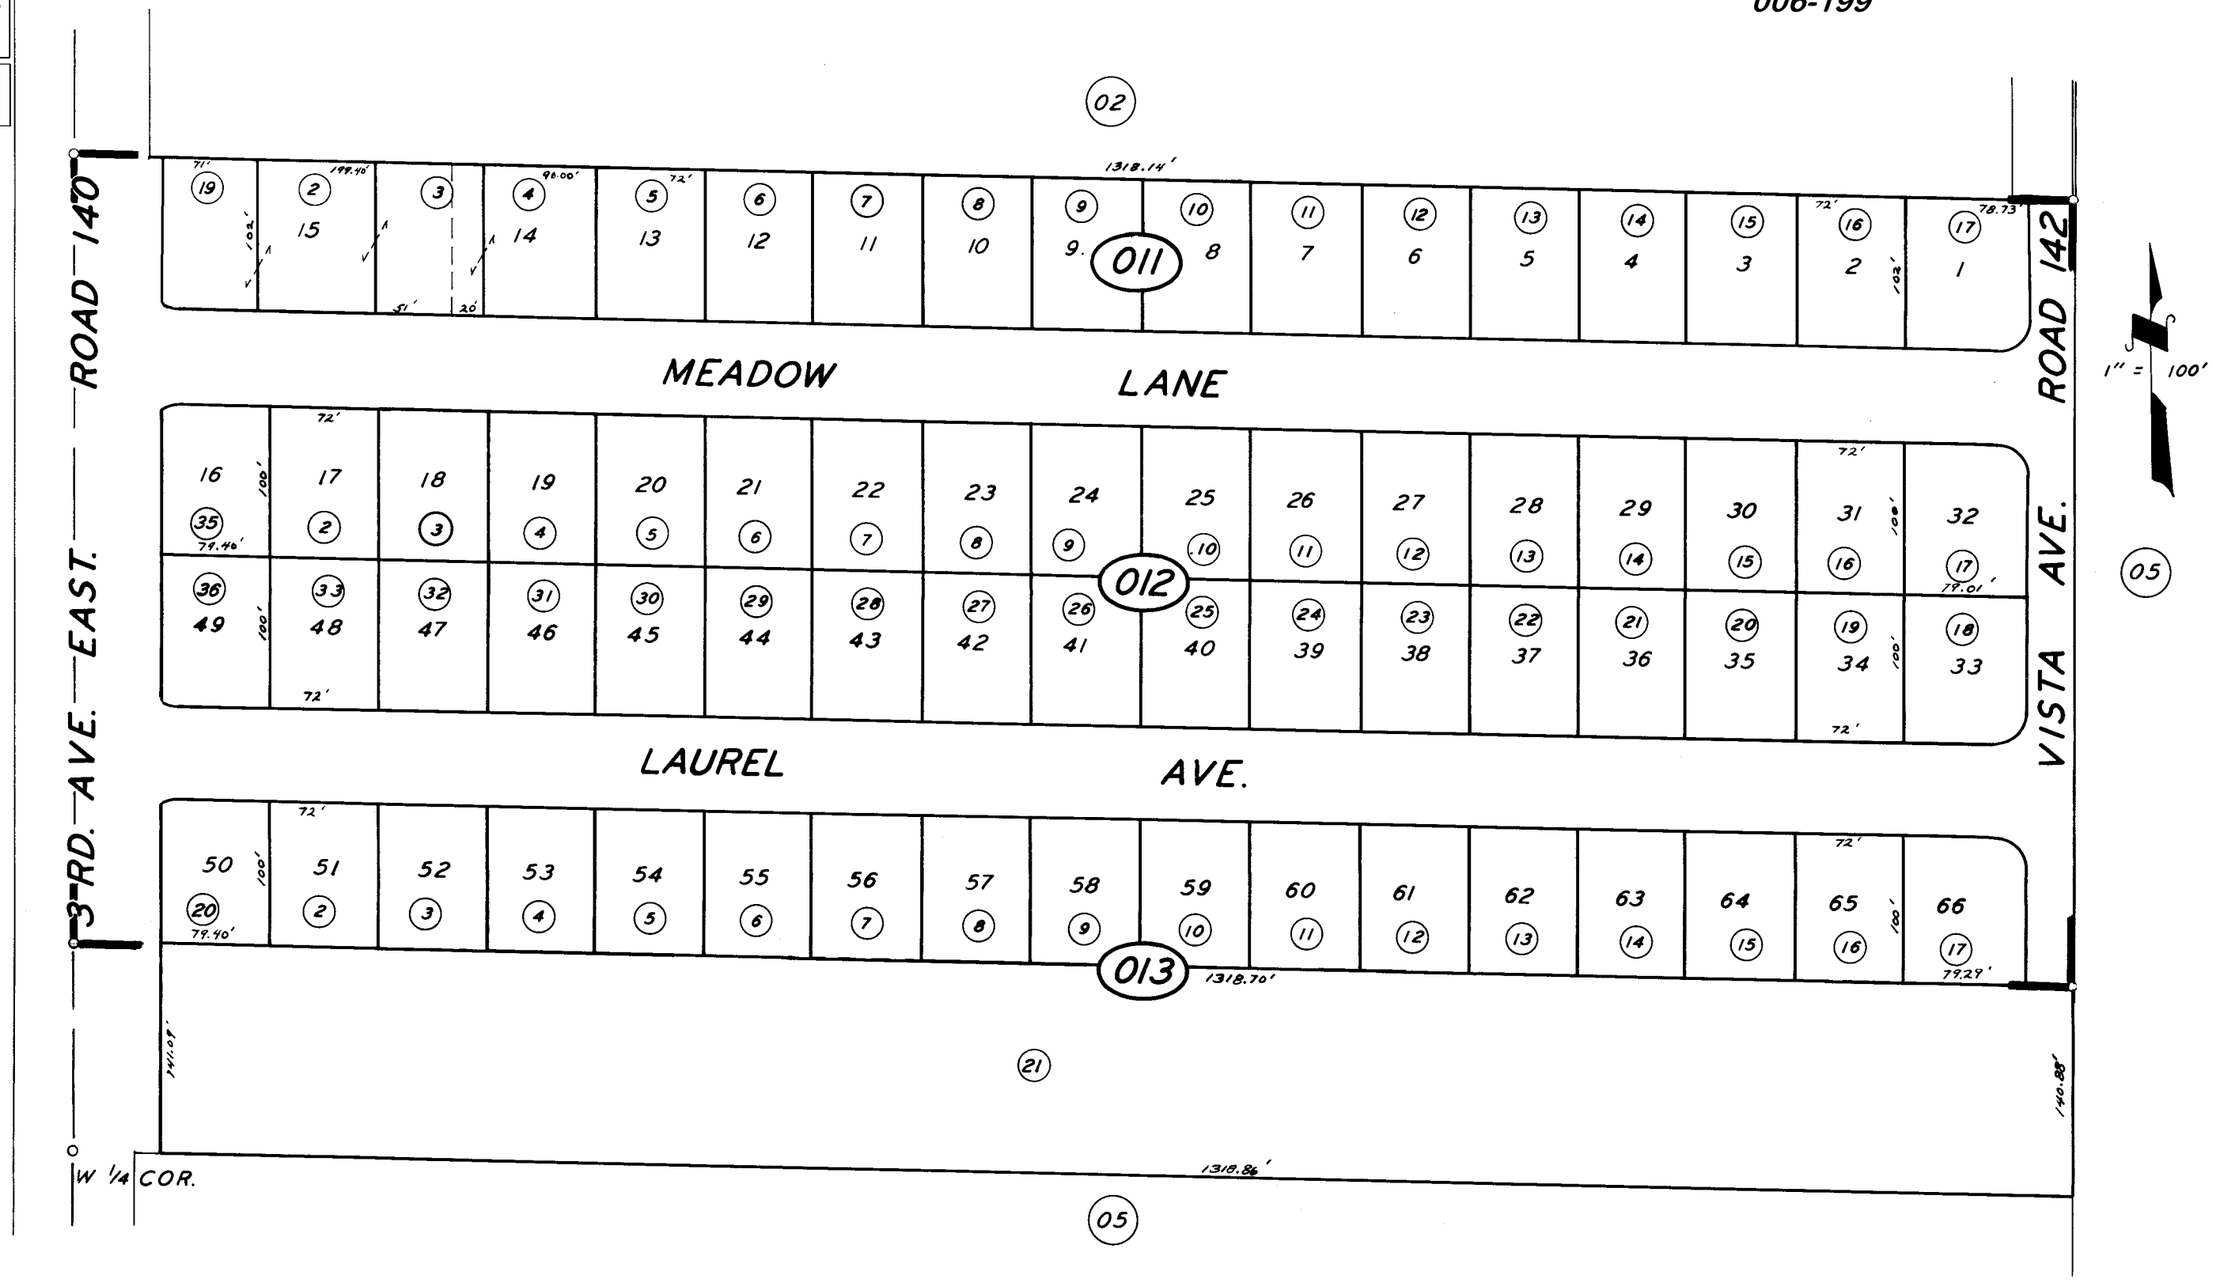


TRACT NO. 241, R.M. 21-77.

ASSESSOR'S MAPS BK. 101, PG. 01.
COUNTY OF TULARE, CALIF.

NOTE — ASSESSOR'S BLOCK NUMBERS SHOWN IN ELLIPSES
ASSESSOR'S PARCEL NUMBERS SHOWN IN CIRCLES