DISCLAIMER

THIS MAP WAS PREPARED FOR LOCAL PROPERTY ASSESSMENT PURPOSES ONLY AND THE PARCELS SHOWN HEREON MAY NOT COMPLY WITH STATE AND LOCAL SUBDIVISION ORDINANCES, AND NO LIABILITY IS ASSUMED FOR THE USE OF THE INFORMATION SHOWN HEREON.

POR. W1/2 SEC. 34, T.18S., R.25E., M.D.B.& M.

Tax Area Code 101–05

006–011
006–130
006–198

1" = 400'

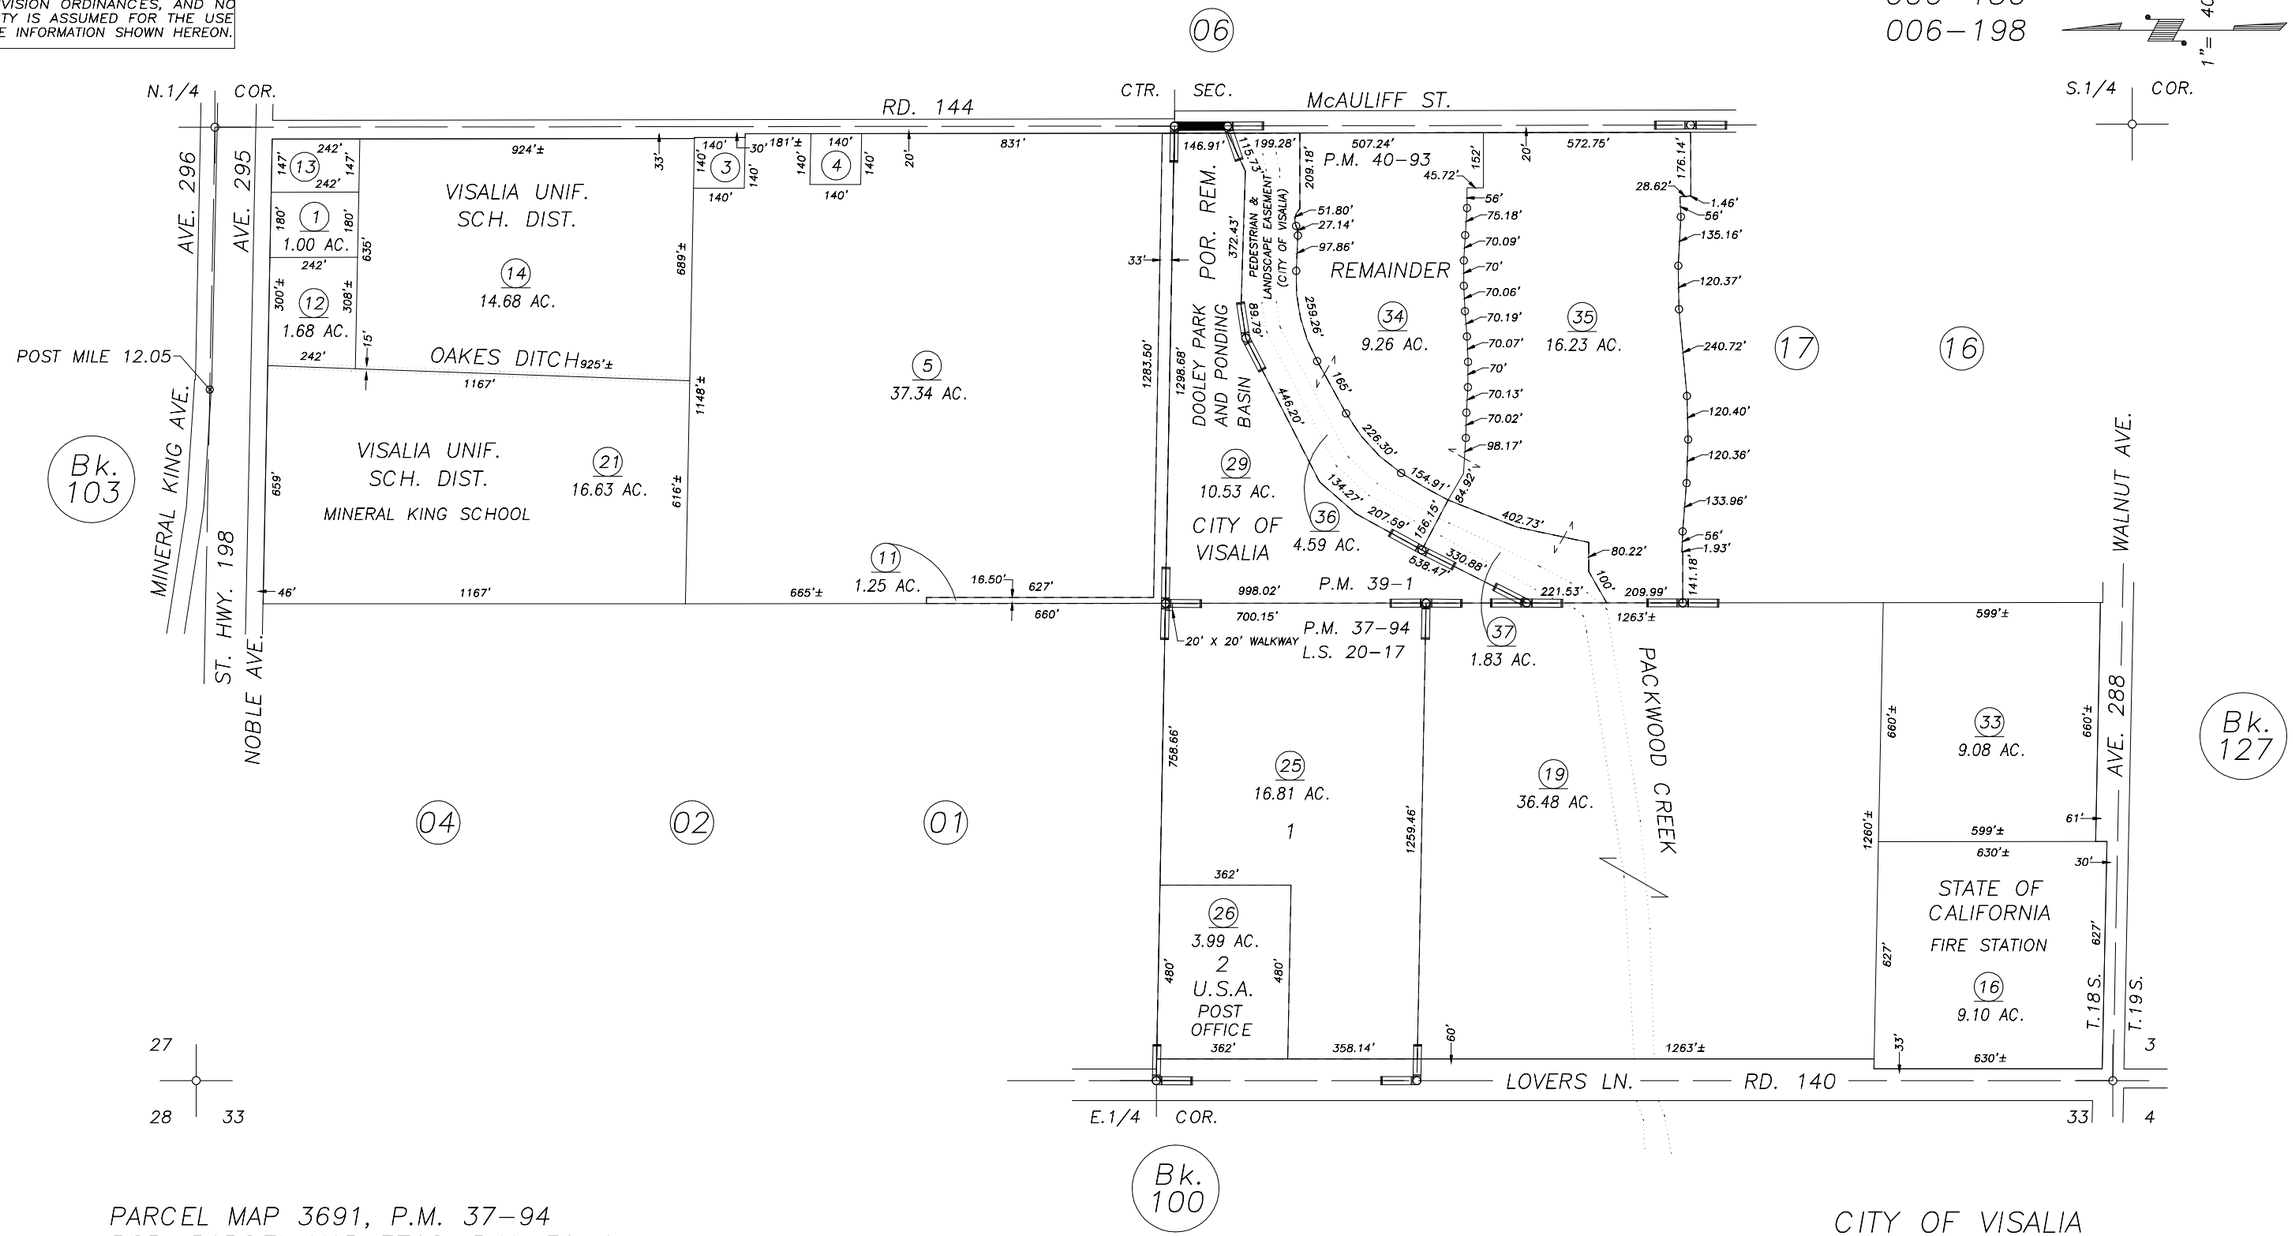

REVISION	DATE	TECH
2001–0046721	10/10/2001	SU

PARCEL MAP 3691, P.M. 37–94
POR. PARCEL MAP 3798, P.M. 39–1
POR. PARCEL MAP 3989, P.M. 40–93
POR. RECORD OF SURVEY, L.S. 20–17 (SEC. 34, ETC)

CITY OF VISALIA
ASSESSOR'S MAPS BK. 101 , PG. 05 .
COUNTY OF TULARE, CALIF.

NOTE: Assessor's Block Numbers Shown in Ellipses
Assessor's Parcel Numbers Shown in Circles

02/03