DISCLAIMER

THIS MAP WAS PREPARED FOR LOCAL PROPERTY ASSESSMENT PURPOSES ONLY AND THE PARCELS SHOWN HEREON MAY NOT COMPLY WITH STATE AND LOCAL SUBDIVISION ORDINANCES, AND NO LIABILITY IS ASSUMED FOR THE USE OF THE INFORMATION SHOWN HEREON.

POR. E 1/2 SECTION 34, T.18S., R.25E., M.D.B. & M.

Tax Area Code 101–06

6–011 6–134
6–135 6–198
153–024

1" = 400'

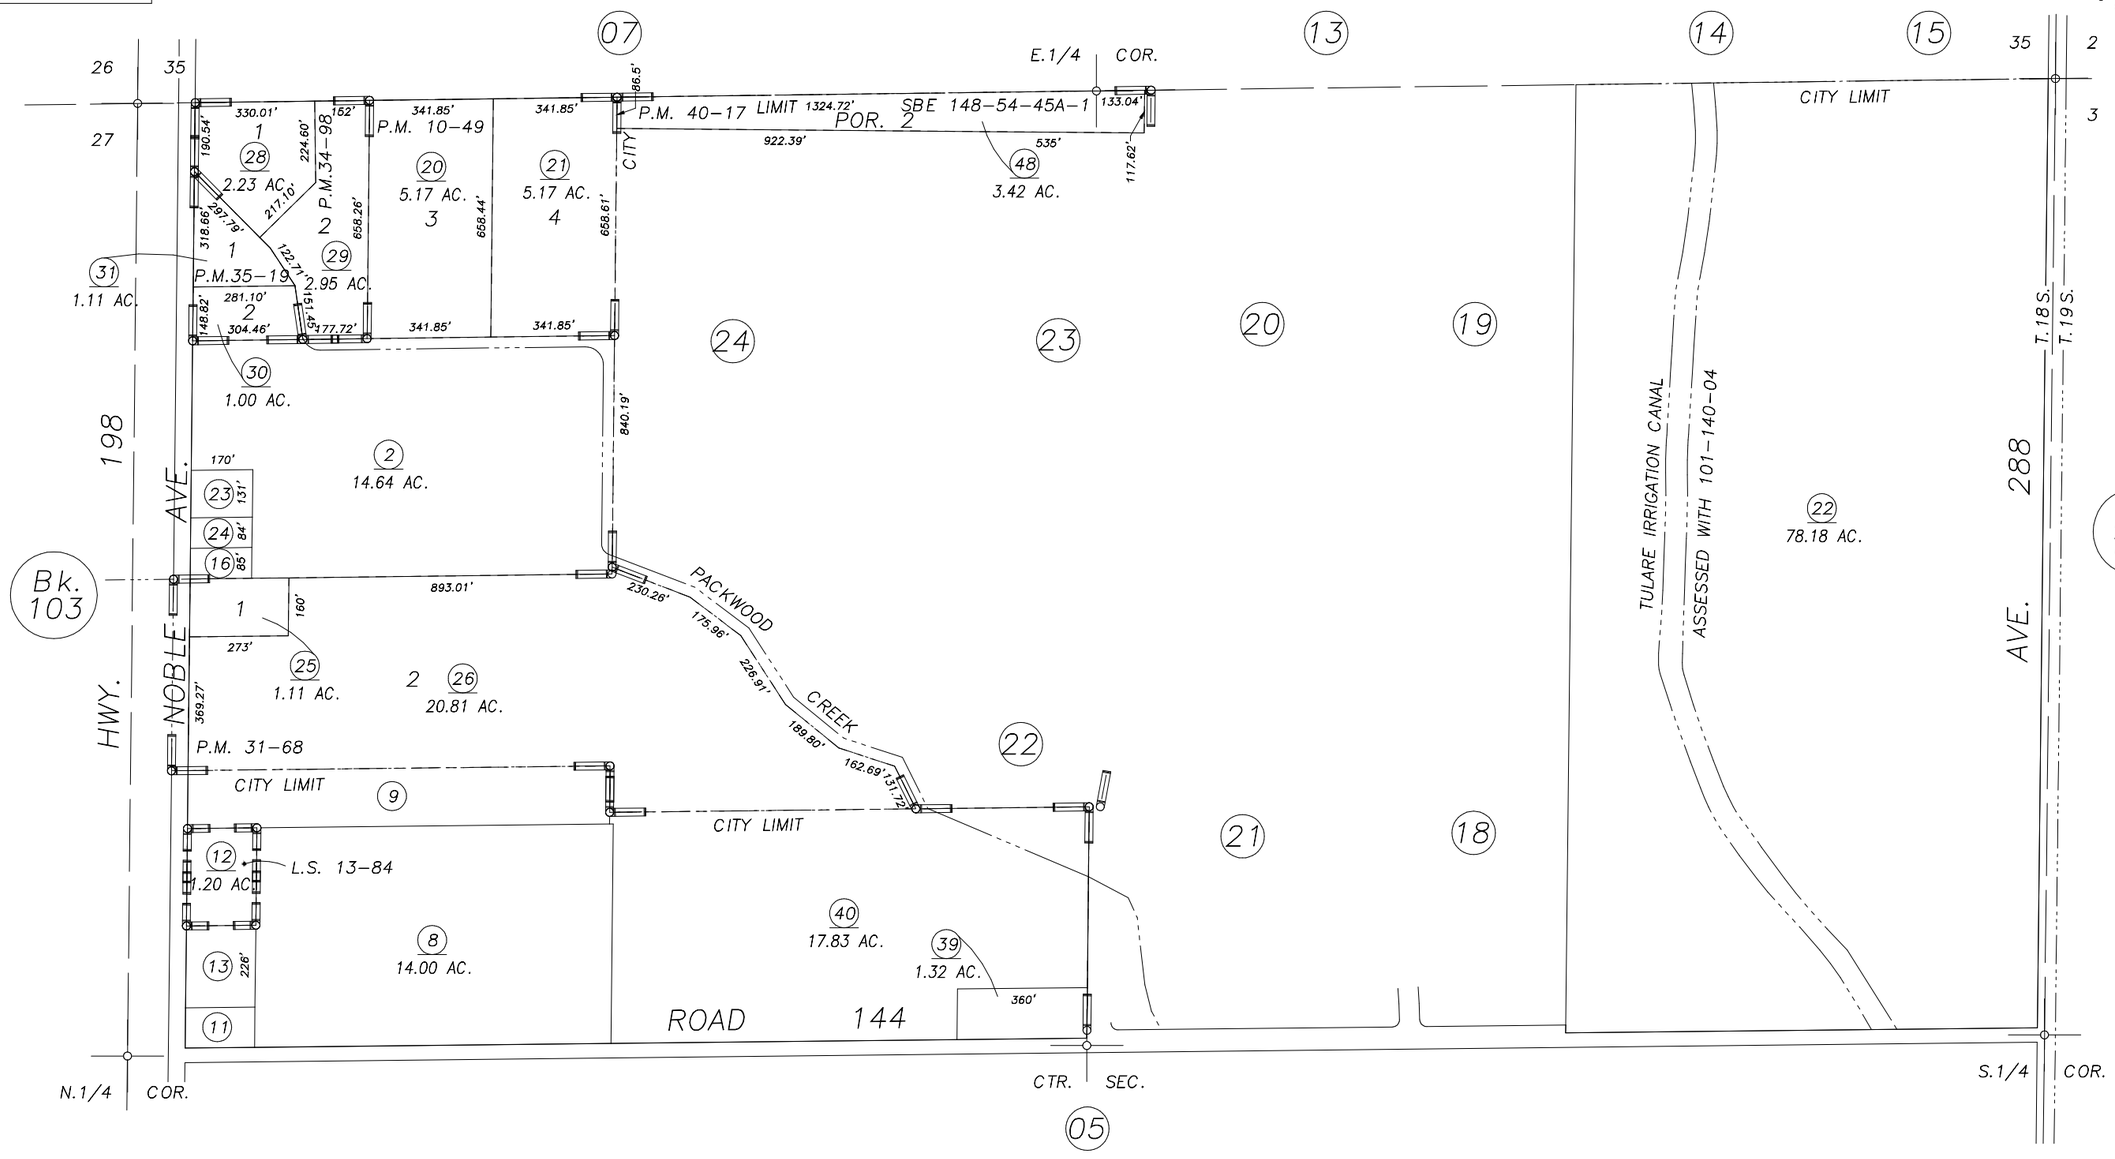

TRA CHANGE	11/24/99	KPT
REVISION	DATE	BY

RECORD OF SURVEY, L.S. 13–84
PARCEL MAP 948, P.M. 10–49
POR. PARCEL MAP 3067, P.M. 31–68
PARCEL MAP 3396, P.M. 34–98
PARCEL MAP 3417, P.M. 35–19
POR. PARCEL MAP 3913, P.M. 40–17

CITY OF VISALIA
ASSESSOR'S MAPS BK. 101 , PG. 06 .
COUNTY OF TULARE, CALIF.

NOTE: Assessor's Block Numbers Shown in Ellipses
Assessor's Parcel Numbers Shown in Circles

00/01