N1/2 SEC.34, T.18S., R.25E., M.D.B.&M.

Tax Area Codes 101–06

006–011
006–198
006–211
153–024

DISCLAIMER

THIS MAP WAS PREPARED FOR LOCAL PROPERTY ASSESSMENT PURPOSES ONLY AND THE PARCELS SHOWN HEREON MAY NOT COMPLY WITH STATE AND LOCAL SUBDIVISION ORDINANCES, AND NO LIABILITY IS ASSUMED FOR THE USE OF THE INFORMATION SHOWN HEREON.

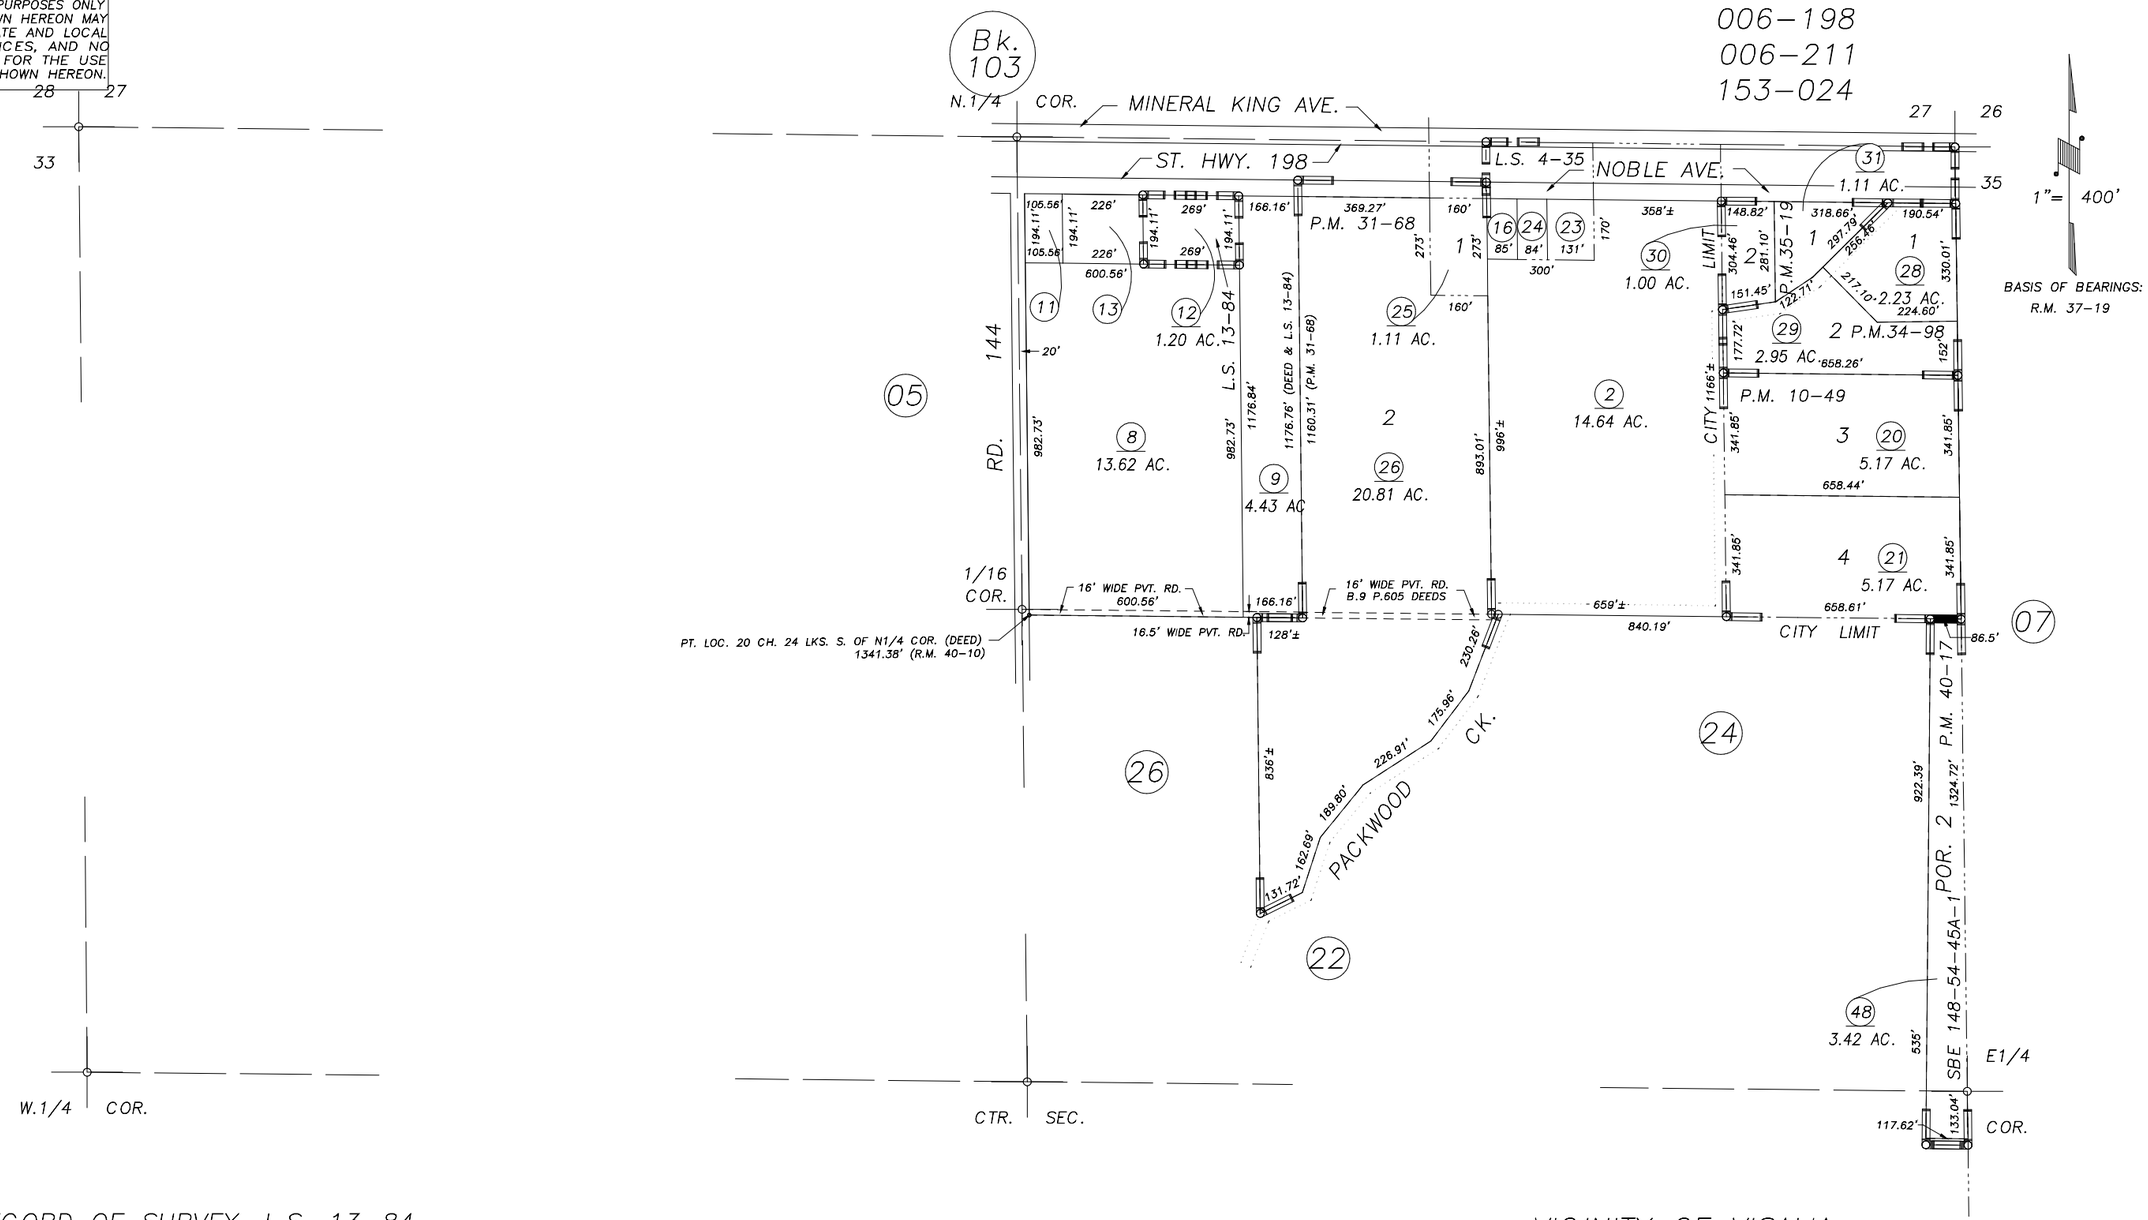

RECORD OF SURVEY, L.S. 13–84
PARCEL MAP NO. 948, P.M. 10–49
POR. PARCEL MAP NO. 3067, P.M. 31–68
PARCEL MAP NO. 3396, P.M. 34–98
PARCEL MAP NO. 3417, P.M. 35–19
POR. PARCEL MAP NO. 3913, P.M. 40–17
RECORD OF SURVEY, L.S. 4–35

VICINITY OF VISALIA
ASSESSOR'S MAPS BK.101 , PG.06
COUNTY OF TULARE, CALIFORNIA, U.S.A.

NOTE: Assessor's Parcel Numbers Shown in Circles (1)
Assessor's Block Numbers Shown in Elipses (123)

CITY LIMIT LINE	06/02/2005	KMS
REVISION	DATE	TECH