DISCLAIMER	NOTICE OF RESCISSION
THIS MAP WAS PREPARED FOR LOCAL PROPERTY ASSESSMENT PURPOSES ONLY AND THE PARCELS SHOWN HEREON MAY NOT COMPLY WITH STATE AND LOCAL SUBDIVISION ORDINANCES, AND NO LIABILITY IS ASSUMED FOR THE USE OF THE INFORMATION SHOWN HEREON.	THIS MAP WAS RESCINDED ON 08/17/2010 BACK TO 05/20/2010 BY ORDER OF THE CADASTRAL SUPERVISOR TO DELETE APNS 060, 061 & 062 AND ISSUE NEW APNs 062, 063 & 064 TO ELIMINATE A DUPLICATION OF APNs 060 & 061, PREVIOUSLY USED TO IDENTIFY OTHER LAND.

N1/2 SEC.34, T.18S., R.25E., M.D.B.&M.

Tax Area Codes 101–06

006–011
006–198
006–211
153–024

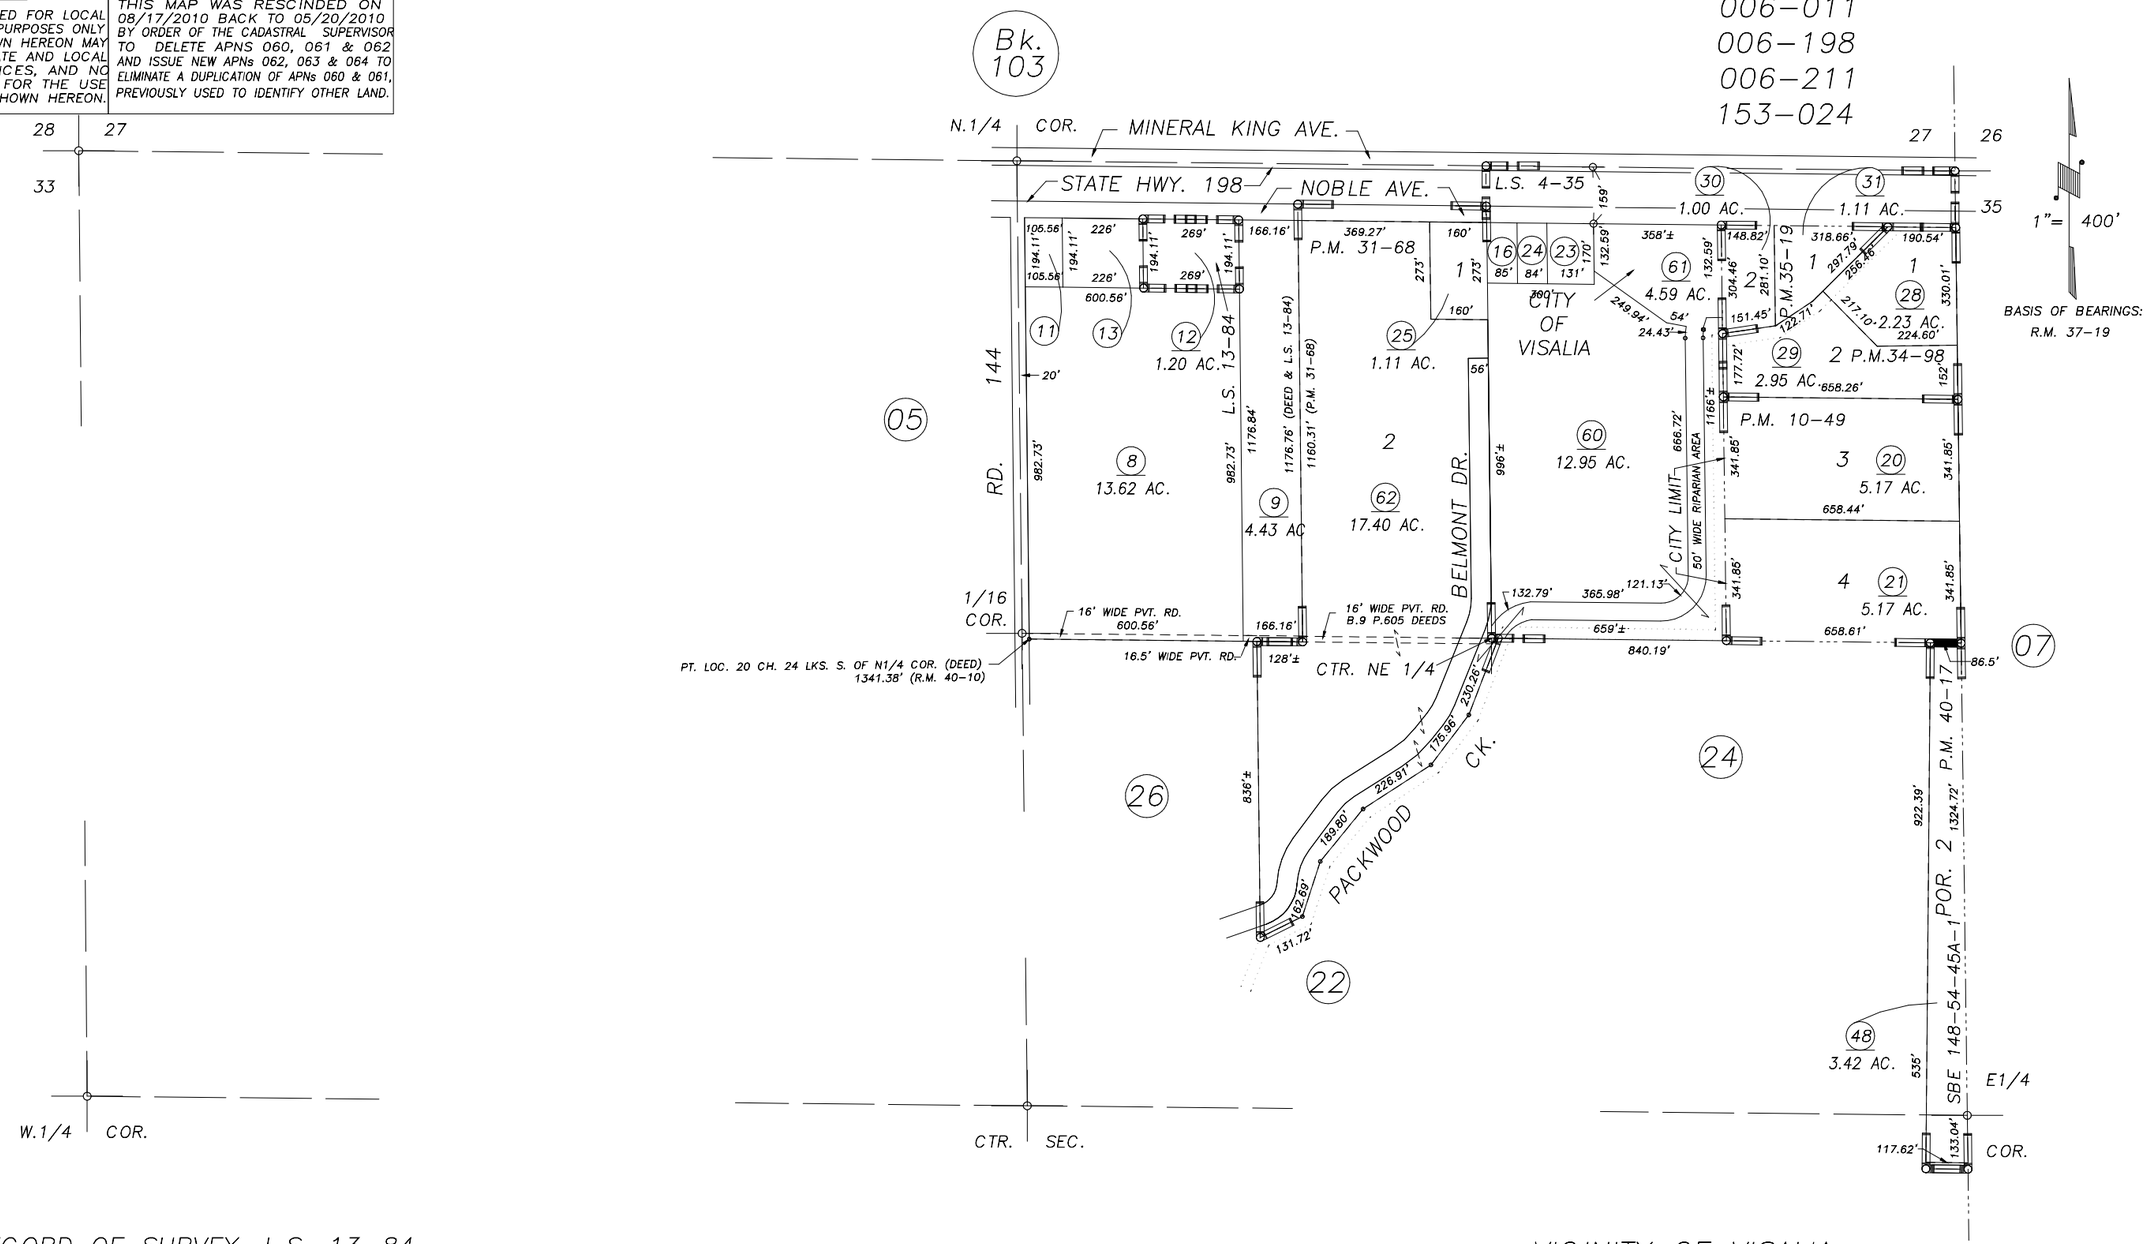

RECORD OF SURVEY, L.S. 13–84
PARCEL MAP NO. 948, P.M. 10–49
POR. PARCEL MAP NO. 3067, P.M. 31–68
PARCEL MAP NO. 3396, P.M. 34–98
PARCEL MAP NO. 3417, P.M. 35–19
POR. PARCEL MAP NO. 3913, P.M. 40–17
RECORD OF SURVEY, L.S. 4–35

VICINITY OF VISALIA
ASSESSOR'S MAPS BK.101 , PG.06
COUNTY OF TULARE, CALIFORNIA, U.S.A.

NOTE: Assessor's Parcel Numbers Shown in Circles (1)
Assessor's Block Numbers Shown in Elipses (123)

REVISION	DATE	TECH
2007–0107829	05/20/2010	KMS