DISCLAIMER

THIS MAP WAS PREPARED FOR LOCAL PROPERTY ASSESSMENT PURPOSES ONLY AND THE PARCELS SHOWN HEREON MAY NOT COMPLY WITH STATE AND LOCAL SUBDIVISION ORDINANCES, AND NO LIABILITY IS ASSUMED FOR THE USE OF THE INFORMATION SHOWN HEREON.

S1/2 OF NE1/4 OF SW1/4 SEC.34, T.18S., R.25E., M.D.B.&M.

Tax Area Code 101–25
006–011

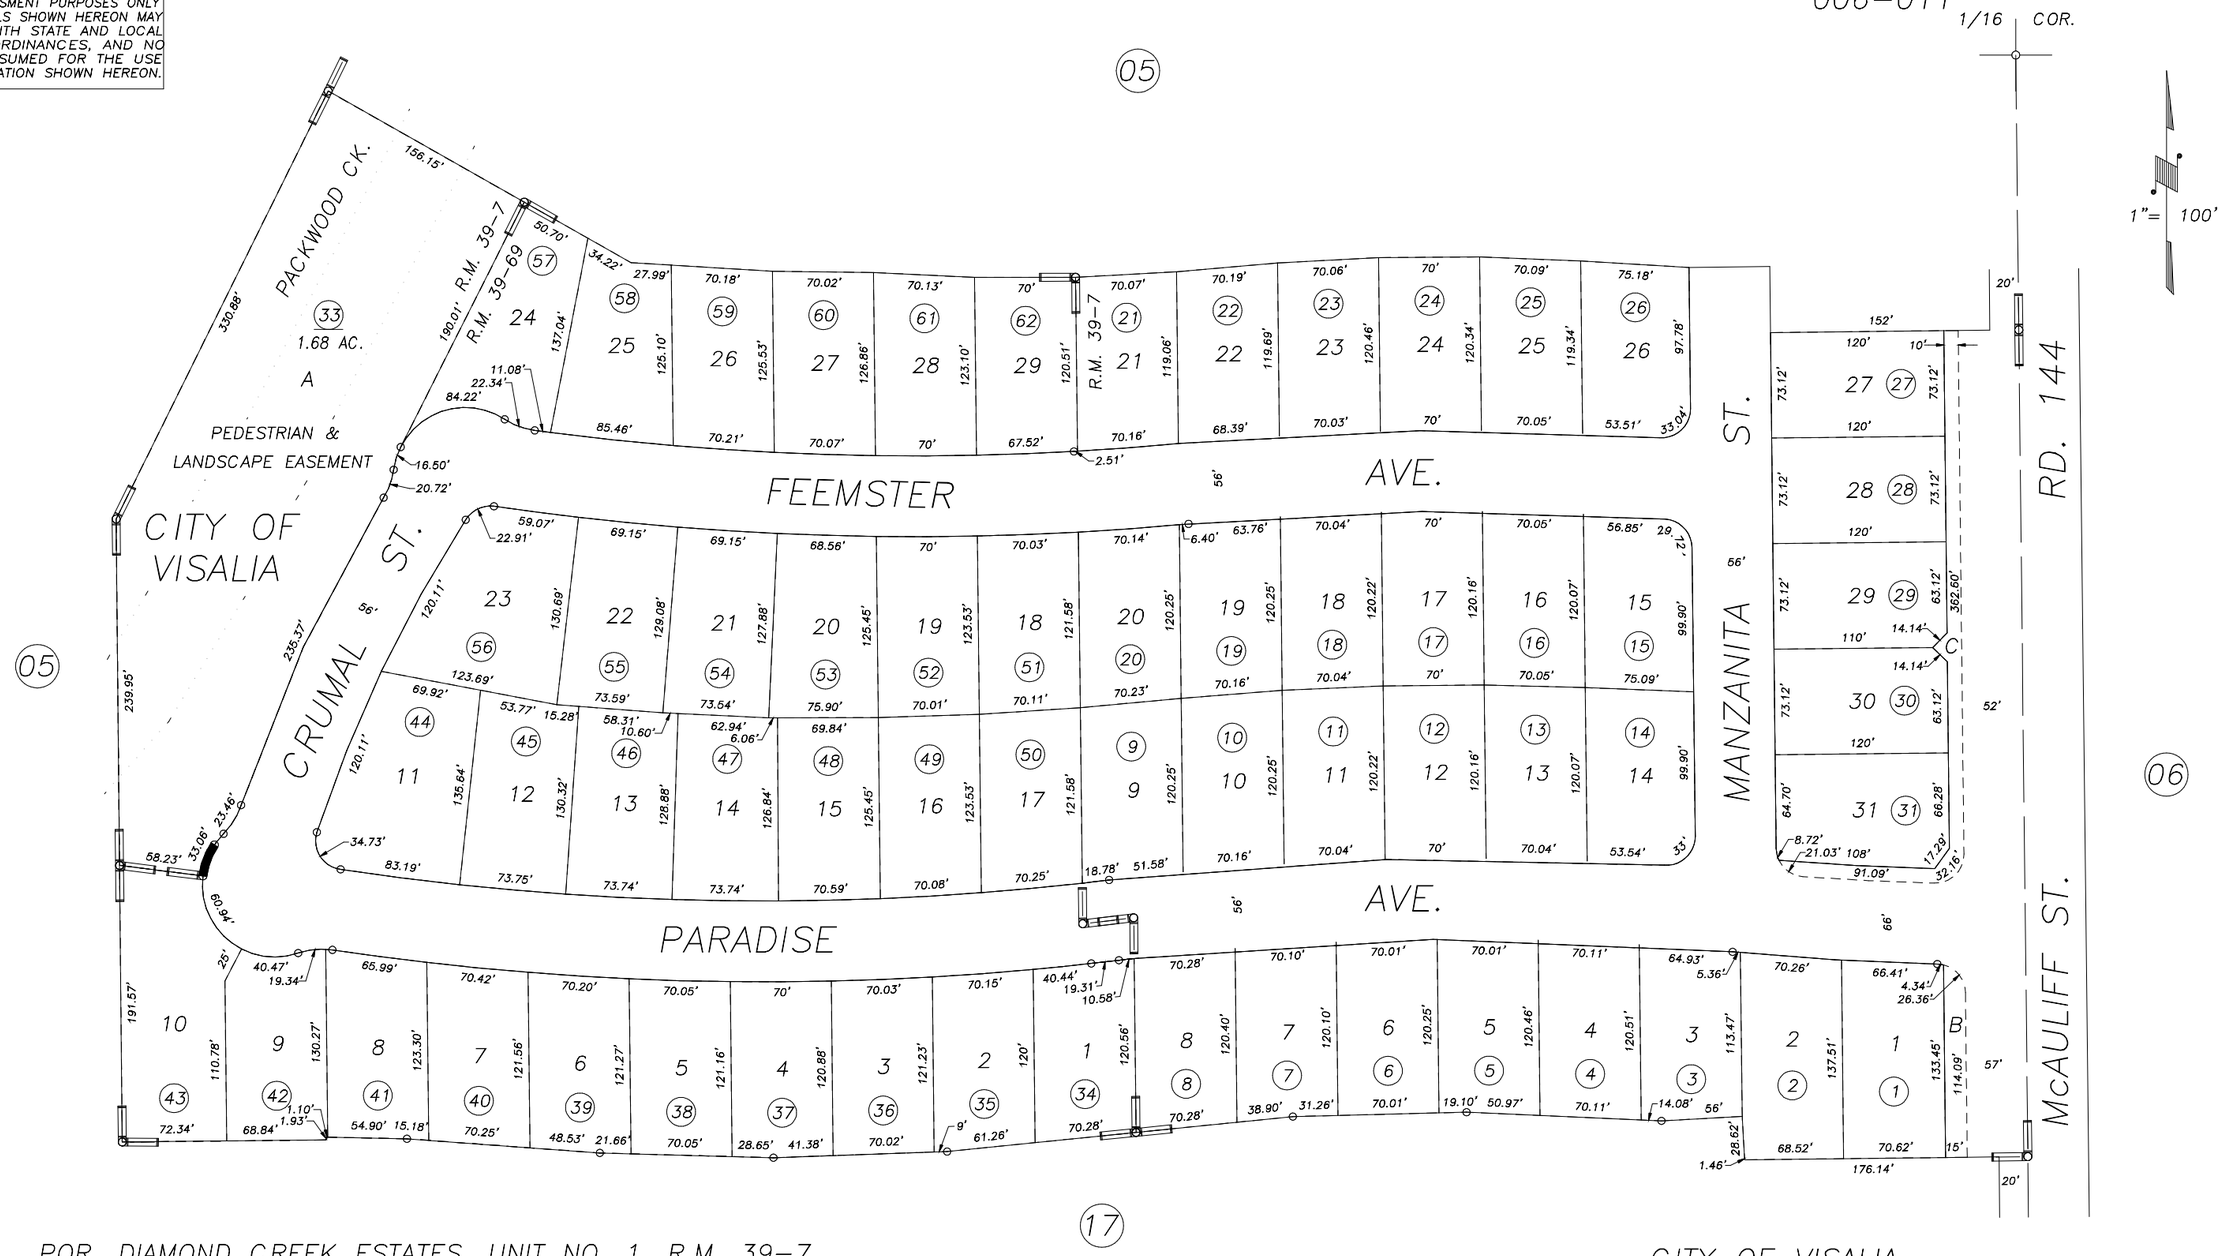

POR. DIAMOND CREEK ESTATES, UNIT NO. 1, R.M. 39–7
DIAMOND CREEK ESTATES, UNIT NO. 2, R.M. 39–69

CITY OF VISALIA
ASSESSOR'S MAPS BK.101 , PG.25
COUNTY OF TULARE, STATE OF CALIFORNIA, U.S.A.

NOTE: Assessor's Parcel Numbers Shown in Circles (1)
Assessor's Block Numbers Shown in Elipses (123)

REVISION	DATE	TECH
2002–0071719	02/19/2003	PHN