DISCLAIMER

THIS MAP WAS PREPARED FOR LOCAL PROPERTY ASSESSMENT PURPOSES ONLY AND THE PARCELS SHOWN HEREON MAY NOT COMPLY WITH STATE AND LOCAL SUBDIVISION ORDINANCES, AND NO LIABILITY IS ASSUMED FOR THE USE OF THE INFORMATION SHOWN HEREON.

POR. S 1/2 SECTION 22, T.18S., R.25E., M.D.B. & M.

Tax Area Code 103–02

6–000 6–005
6–021 6–022
6–093 6–094

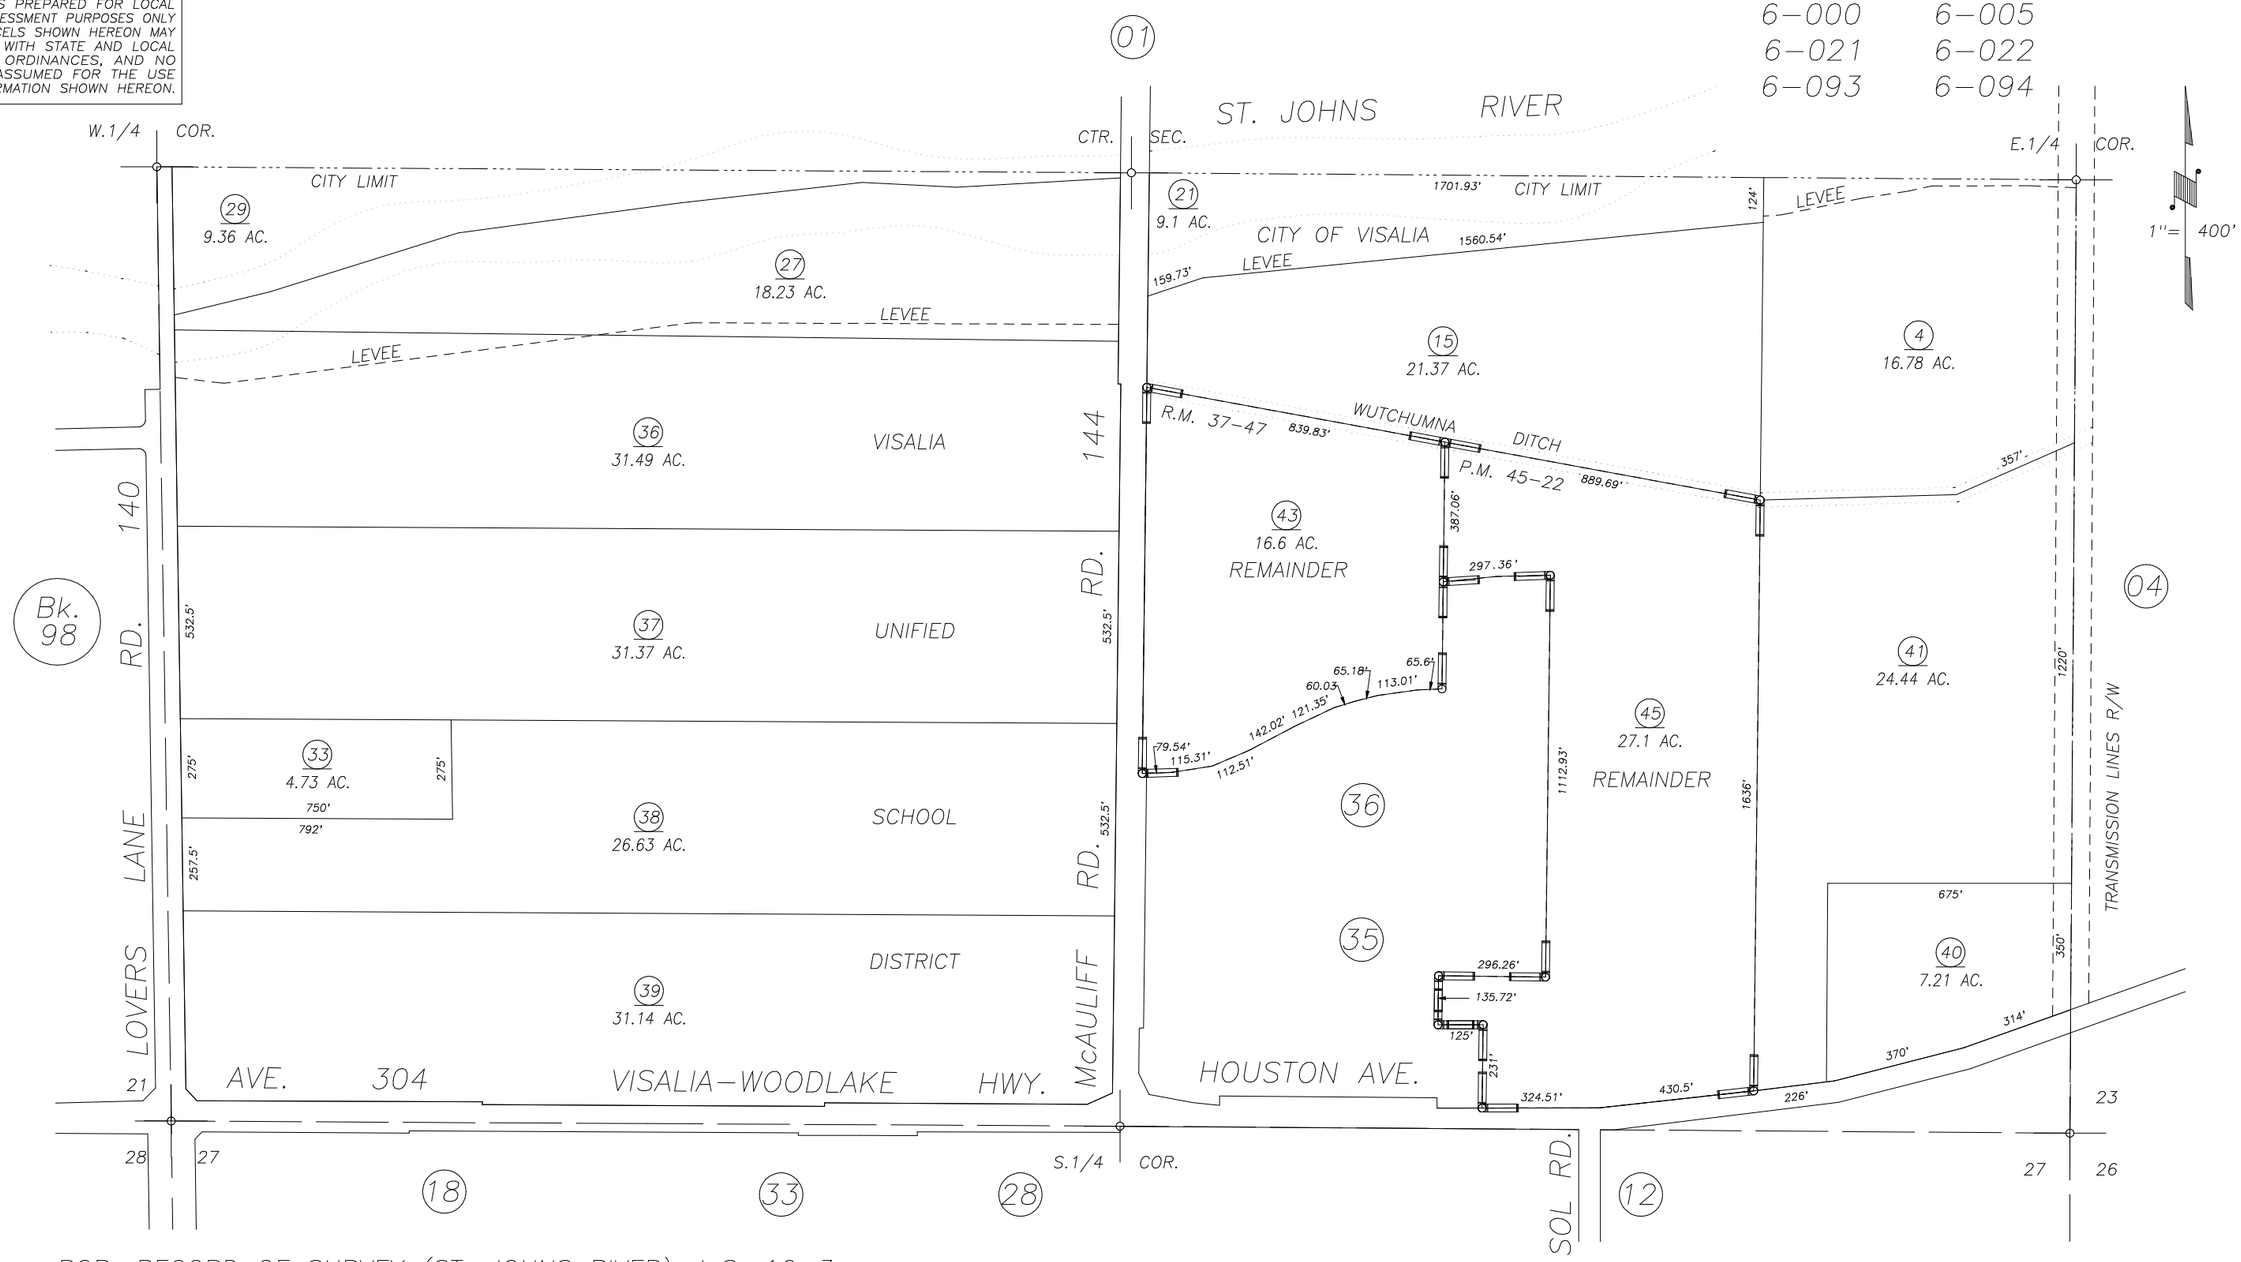

POR. RECORD OF SURVEY (ST. JOHNS RIVER), L.S. 16–3
POR. RECORD OF SURVEY (LEVEE), L.S. 19–56
GOLDEN VALLEY ESTATES UNIT NO. 2, R.M. 37–47
PARCEL MAP 4417, P.M. 45–22

CITY OF VISALIA
ASSESSOR'S MAPS BK. 103, PG. 02.
COUNTY OF TULARE, CALIF.

NOTE: Assessor's Block Numbers Shown in Ellipses
Assessor's Parcel Numbers Shown in Circles

02/03

REVISION	DATE	BY
2001–0005049	3/27/2001	KMS