DISCLAIMER

THIS MAP WAS PREPARED FOR LOCAL PROPERTY ASSESSMENT PURPOSES ONLY AND THE PARCELS SHOWN HEREON MAY NOT COMPLY WITH STATE AND LOCAL SUBDIVISION ORDINANCES, AND NO LIABILITY IS ASSUMED FOR THE USE OF THE INFORMATION SHOWN HEREON.

S1/2 SEC.22, T.18S., R.25E., M.D.B.&M.

Tax Area Code 103–02

006–000 006–005
006–021 006–022
006–093 006–094

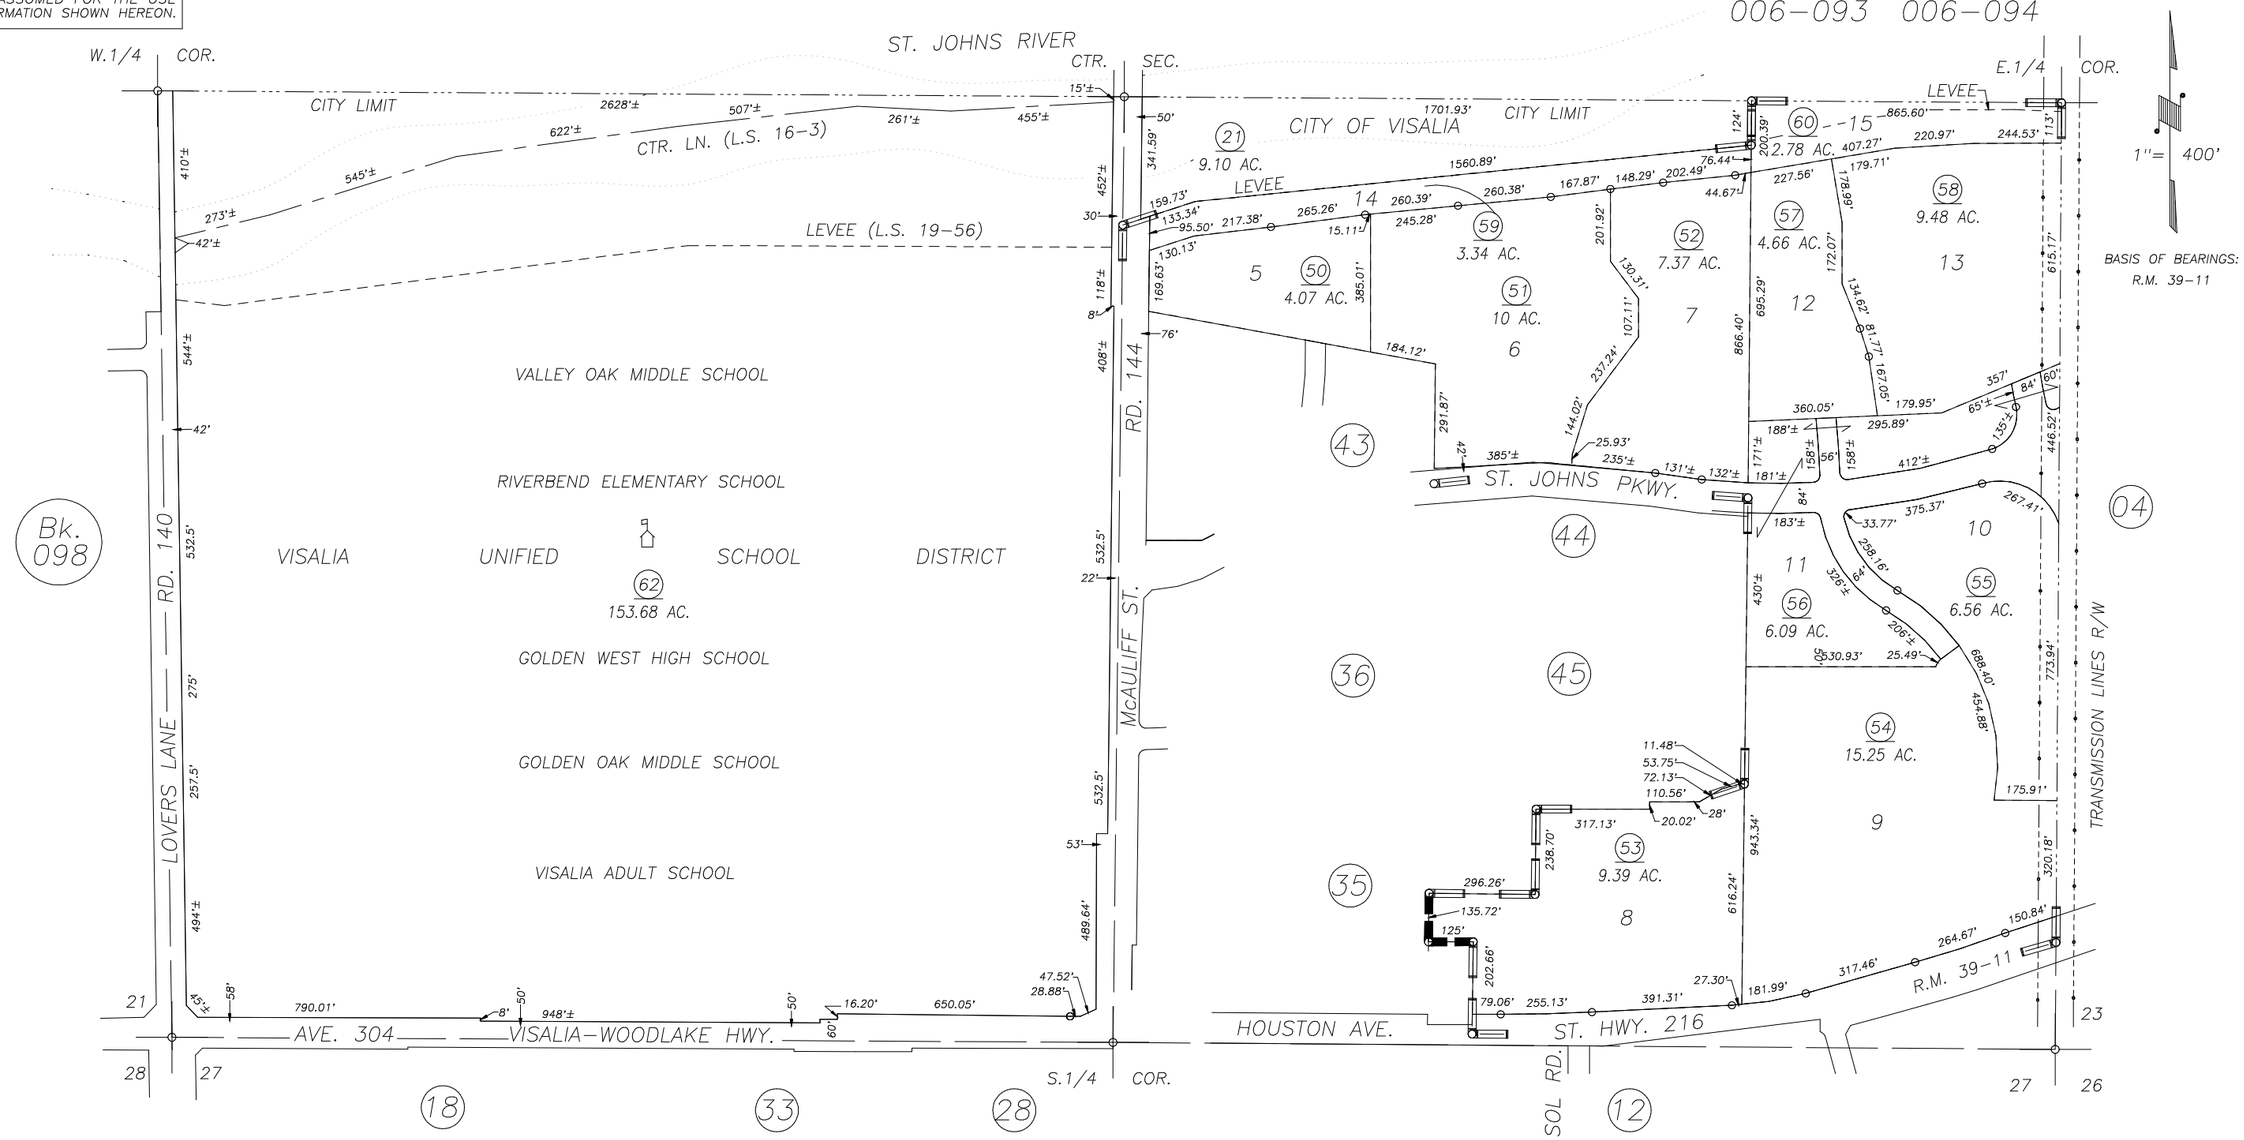

POR. RECORD OF SURVEY (ST. JOHNS RIVER), L.S. 16–3
POR. RECORD OF SURVEY (LEVEE), L.S. 19–56
POR. RIVER RUN RANCH, R.M. 39–11

CITY OF VISALIA
ASSESSOR'S MAPS BK. 103 , PG. 02
COUNTY OF TULARE, CALIFORNIA, U.S.A.

NOTE: Assessor's Parcel Numbers Shown in Circles (1)
Assessor's Block Numbers Shown in Elipses (123)

REVISION	DATE	TECH
202–0086876	03/28/2003	KMS