POR. N½ SEC. 24, T.18S., R. 25E., M. D. B. & M.

TAX CODE AREA 103-05

153-036
153-037

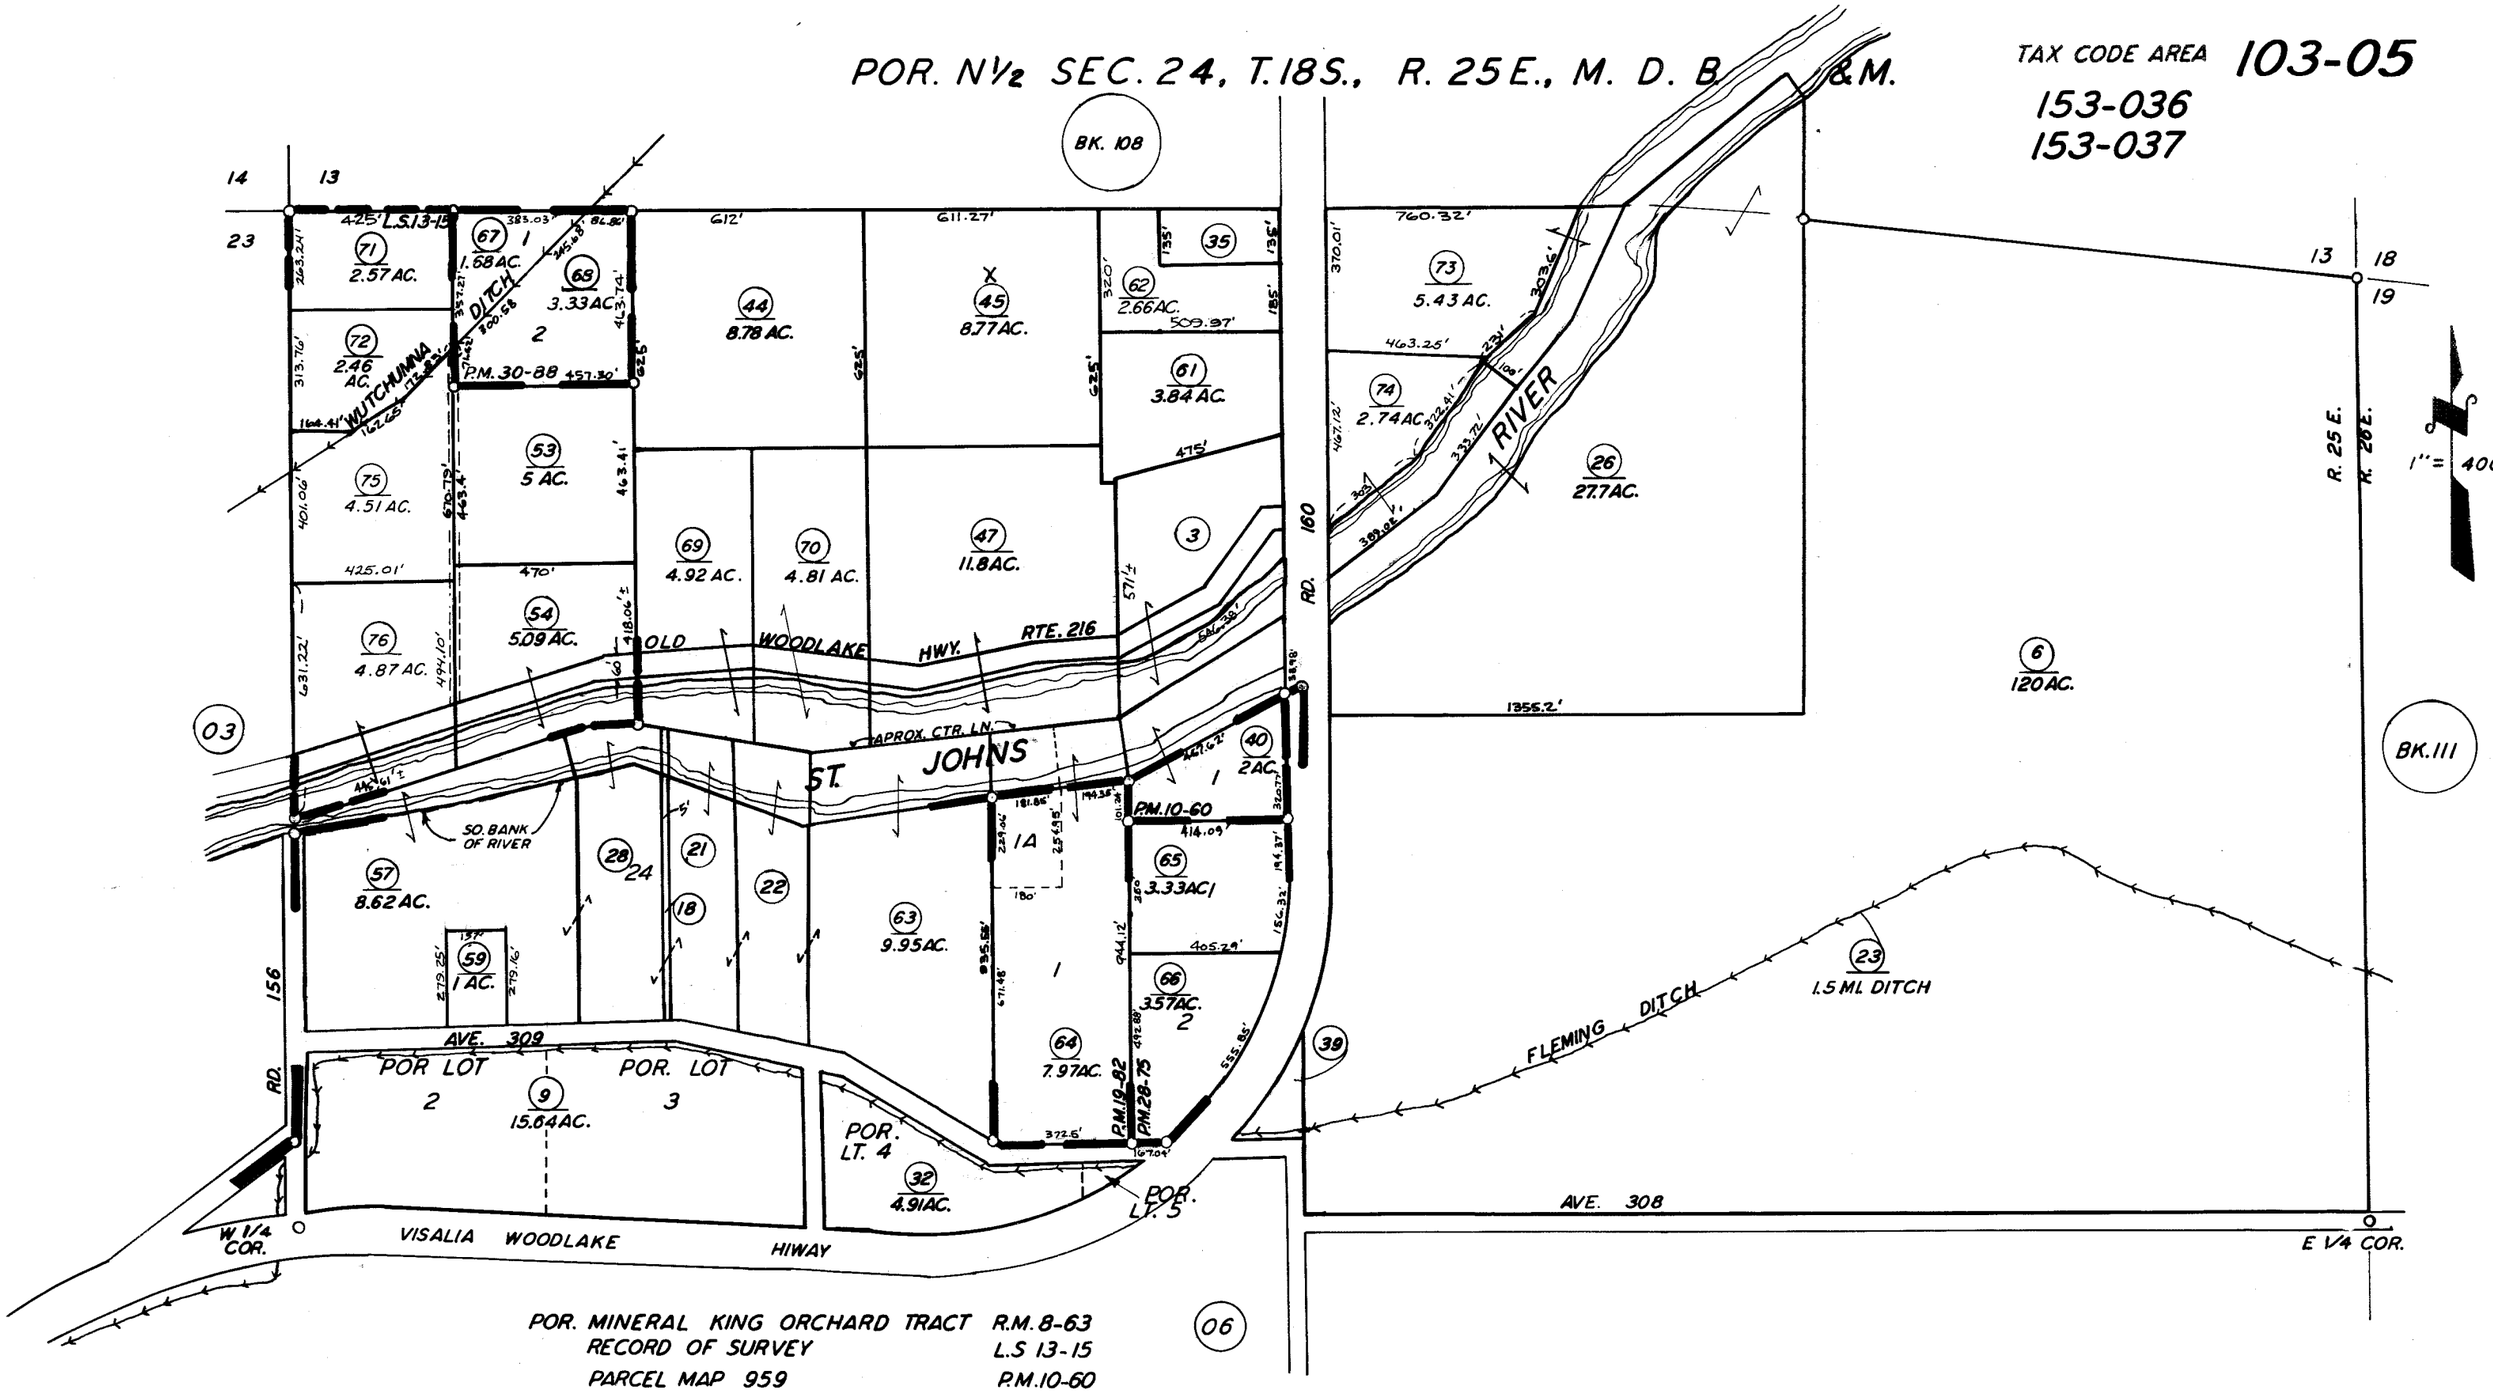

POR. MINERAL KING ORCHARD TRACT R.M. 8-63
RECORD OF SURVEY L.S 13-15
PARCEL MAP 959 P.M. 10-60
PARCEL MAP 1881 P.M. 19-82
PARCEL MAP 2774 P.M. 28-75
PARCEL MAP 2987 P.M. 30-88

ASSESSOR'S MAPS BK. 103 PG. 05

COUNTY OF TULARE, CALIF.

NOTE—ASSESSOR'S BLOCK NUMBERS SHOWN IN ELLIPSES
ASSESSOR'S PARCEL NUMBERS SHOWN IN CIRCLES