N 1/2 SEC. 26, T. 18 S., R. 25 E., M.D.B. & M.

103-11

TAX CODE AREA
153-034
153-036

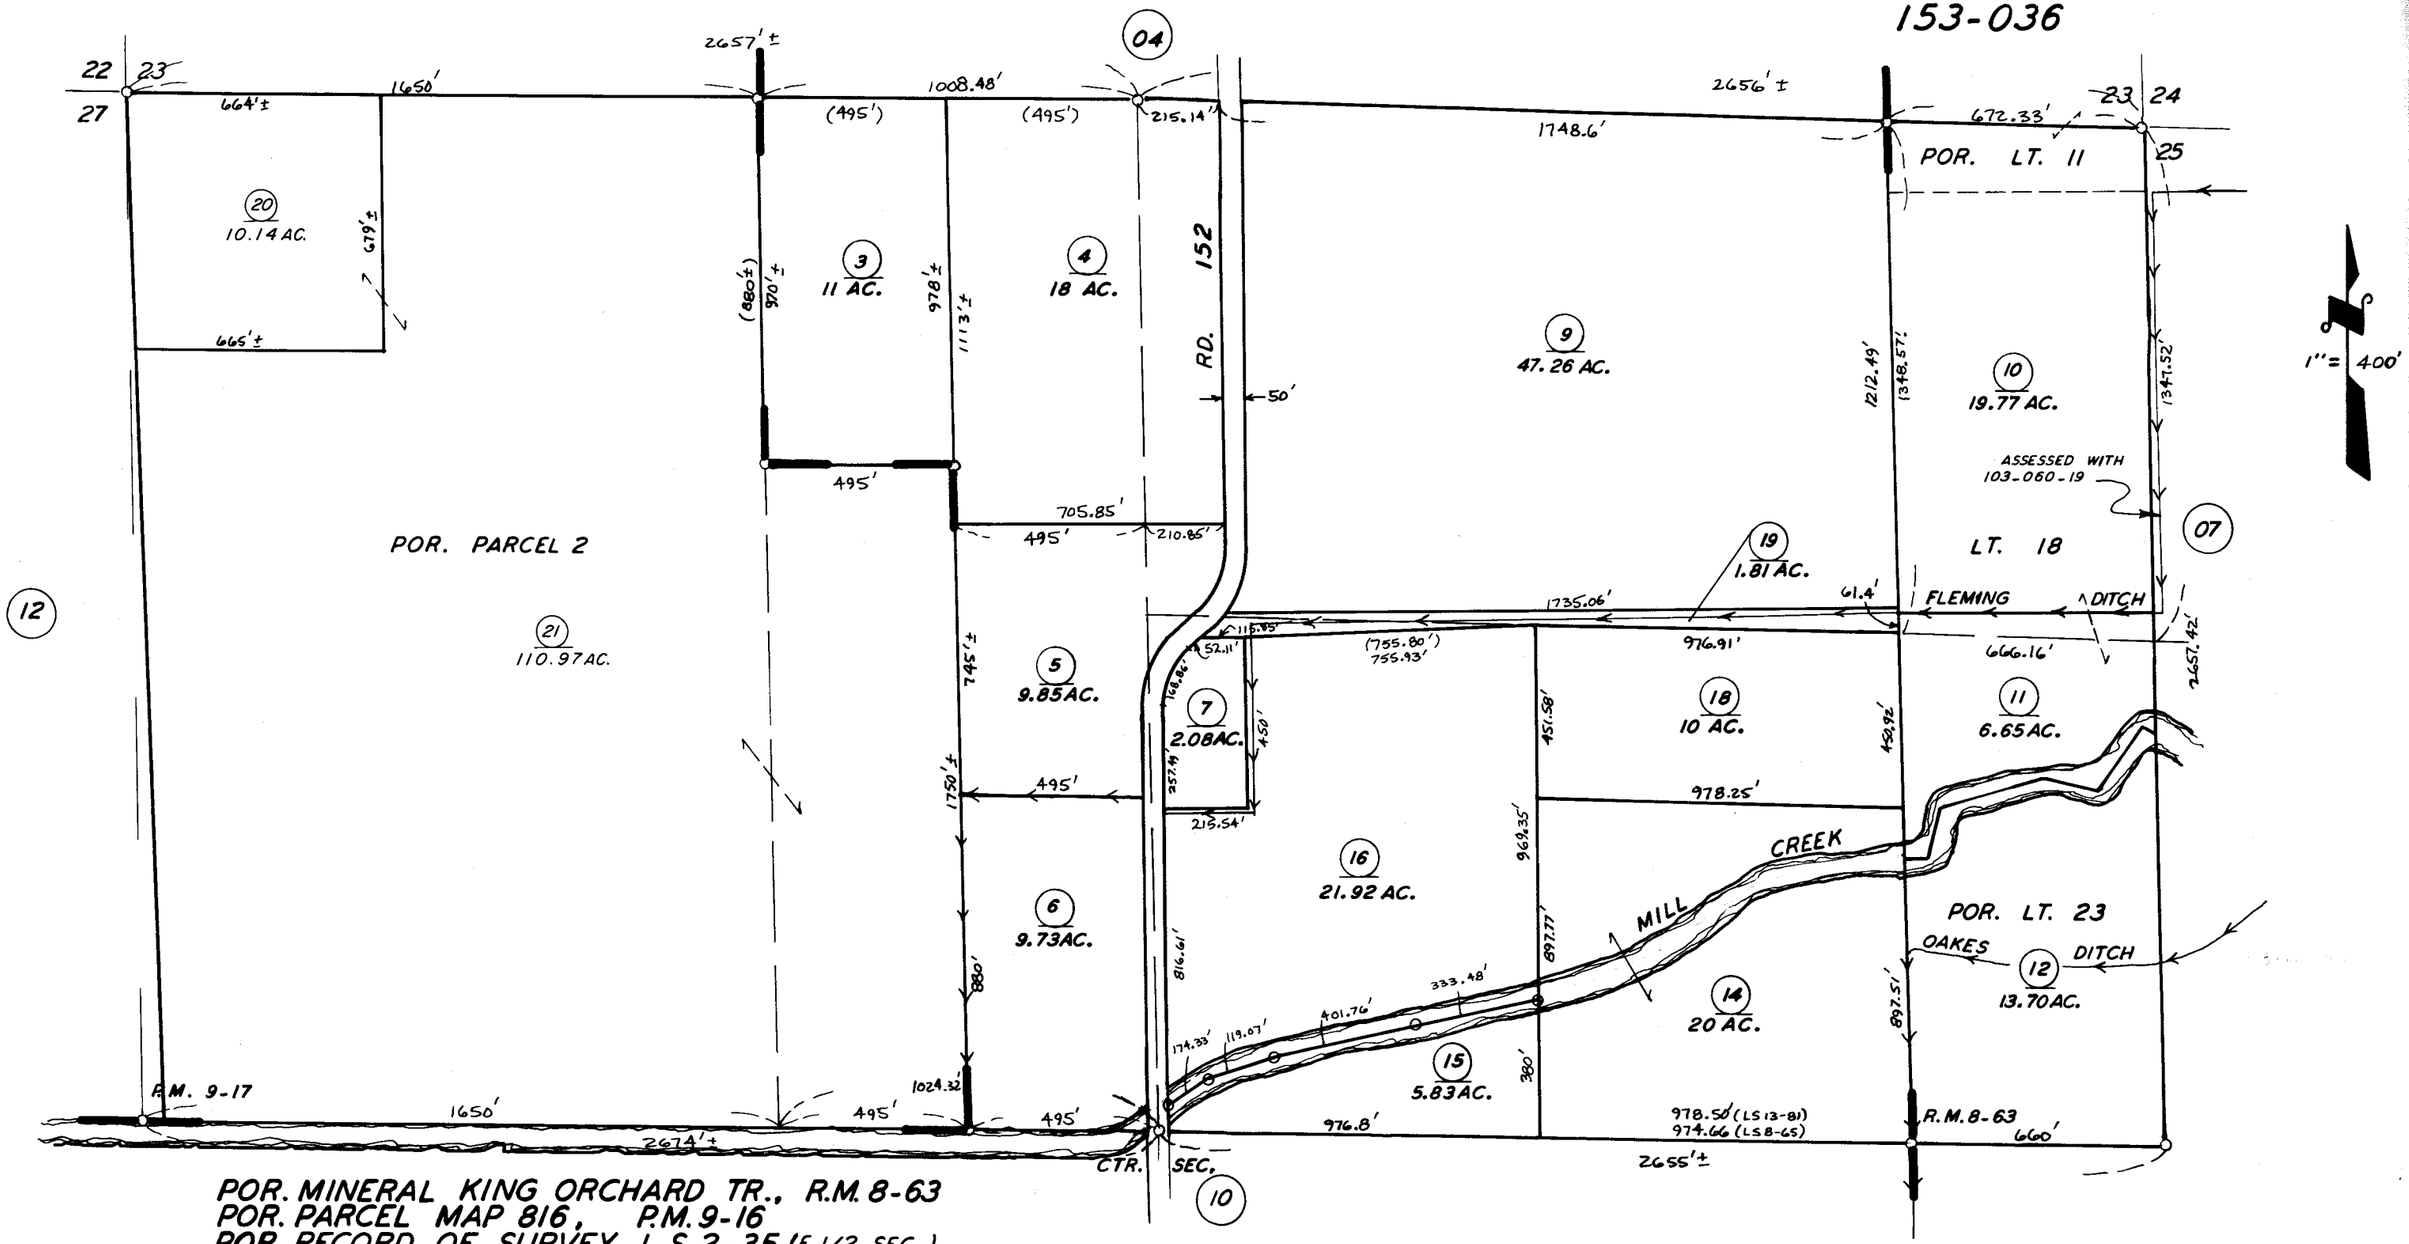

POR. MINERAL KING ORCHARD TR., R.M. 8-63
POR. PARCEL MAP 816, P.M. 9-16
POR. RECORD OF SURVEY, L.S. 2-35 (E 1/2 SEC.)
POR. RECORD OF SURVEY, L.S. 8-65 (ALL SEC.)
RECORD OF SURVEY, L.S. 9-6 (NE 1/4 SEC.)
PUBLIC WKS. SURVEY, UNREC. (RD. 152 LOC.)
POR. RECORD OF SURVEY, L.S. 13-81 (E 1/2 SEC.)

ASSESSOR'S MAPS BK. 103 PG. 11

COUNTY OF TULARE, CALIF.

NOTE—ASSESSOR'S BLOCK NUMBERS SHOWN IN ELLIPSES
ASSESSOR'S PARCEL NUMBERS SHOWN IN CIRCLES