POR OF SW1/4 OF NW1/4 OF SEC. 27, T.18S., R.25E., M.D.B. & M.

TAX CODE AREA 6-010

103-22

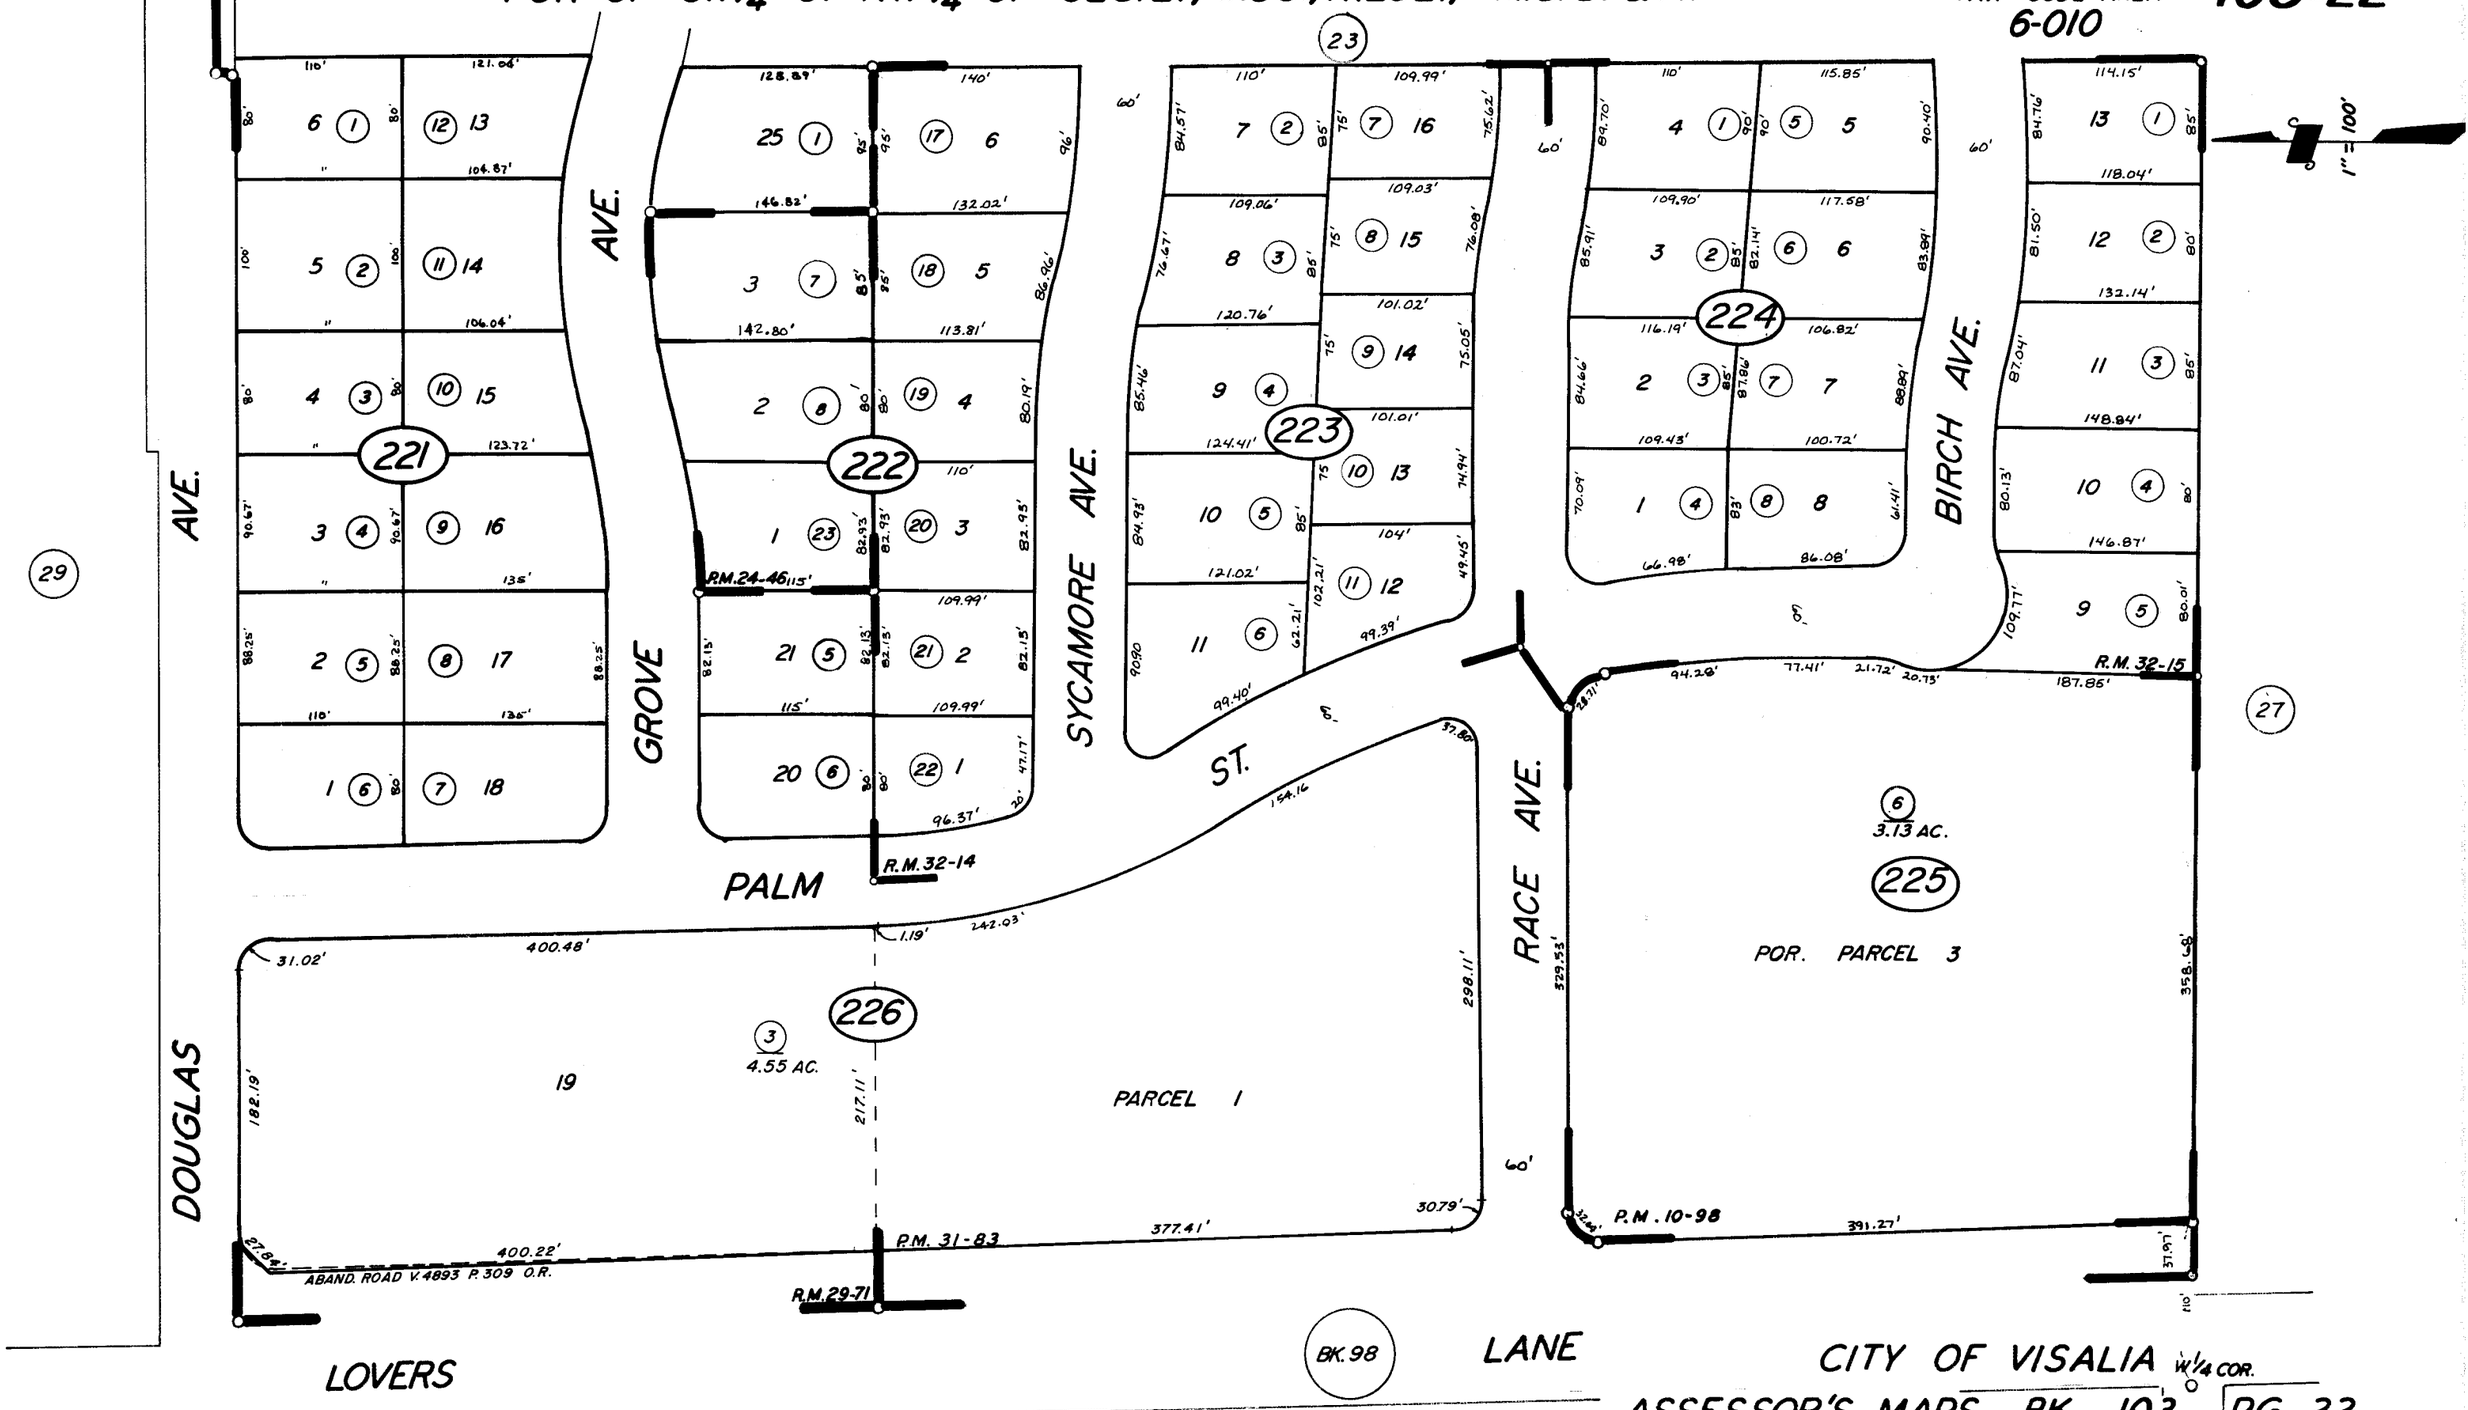

POR. MILL CREEK PARK UNIT 1, R.M. 29-71
PARCEL MAP 997, P.M. 10-98
PARCEL MAP 2345, P.M. 24-46
PARCEL MAP 3082 P.M. 31-83
MILL CREEK PARK UNIT 2, R.M. 32-14
MILL CREEK PARK UNIT 3, R.M. 32-15

NOTE-ASSESSOR'S BLOCK NUMBERS SHOWN IN ELLIPES
ASSESSOR'S PARCEL NUMBERS SHOWN IN CIRCLES

CITY OF VISALIA

ASSESSOR'S MAPS BK. 103 PG. 22

COUNTY OF TULARE, CALIF.