POR. OF S½ OF NW¼ OF SEC. 27, T.18 S., R.25E., M.D.B. & M.

TAX CODE AREA 103-23
6-010
6-027 6-028

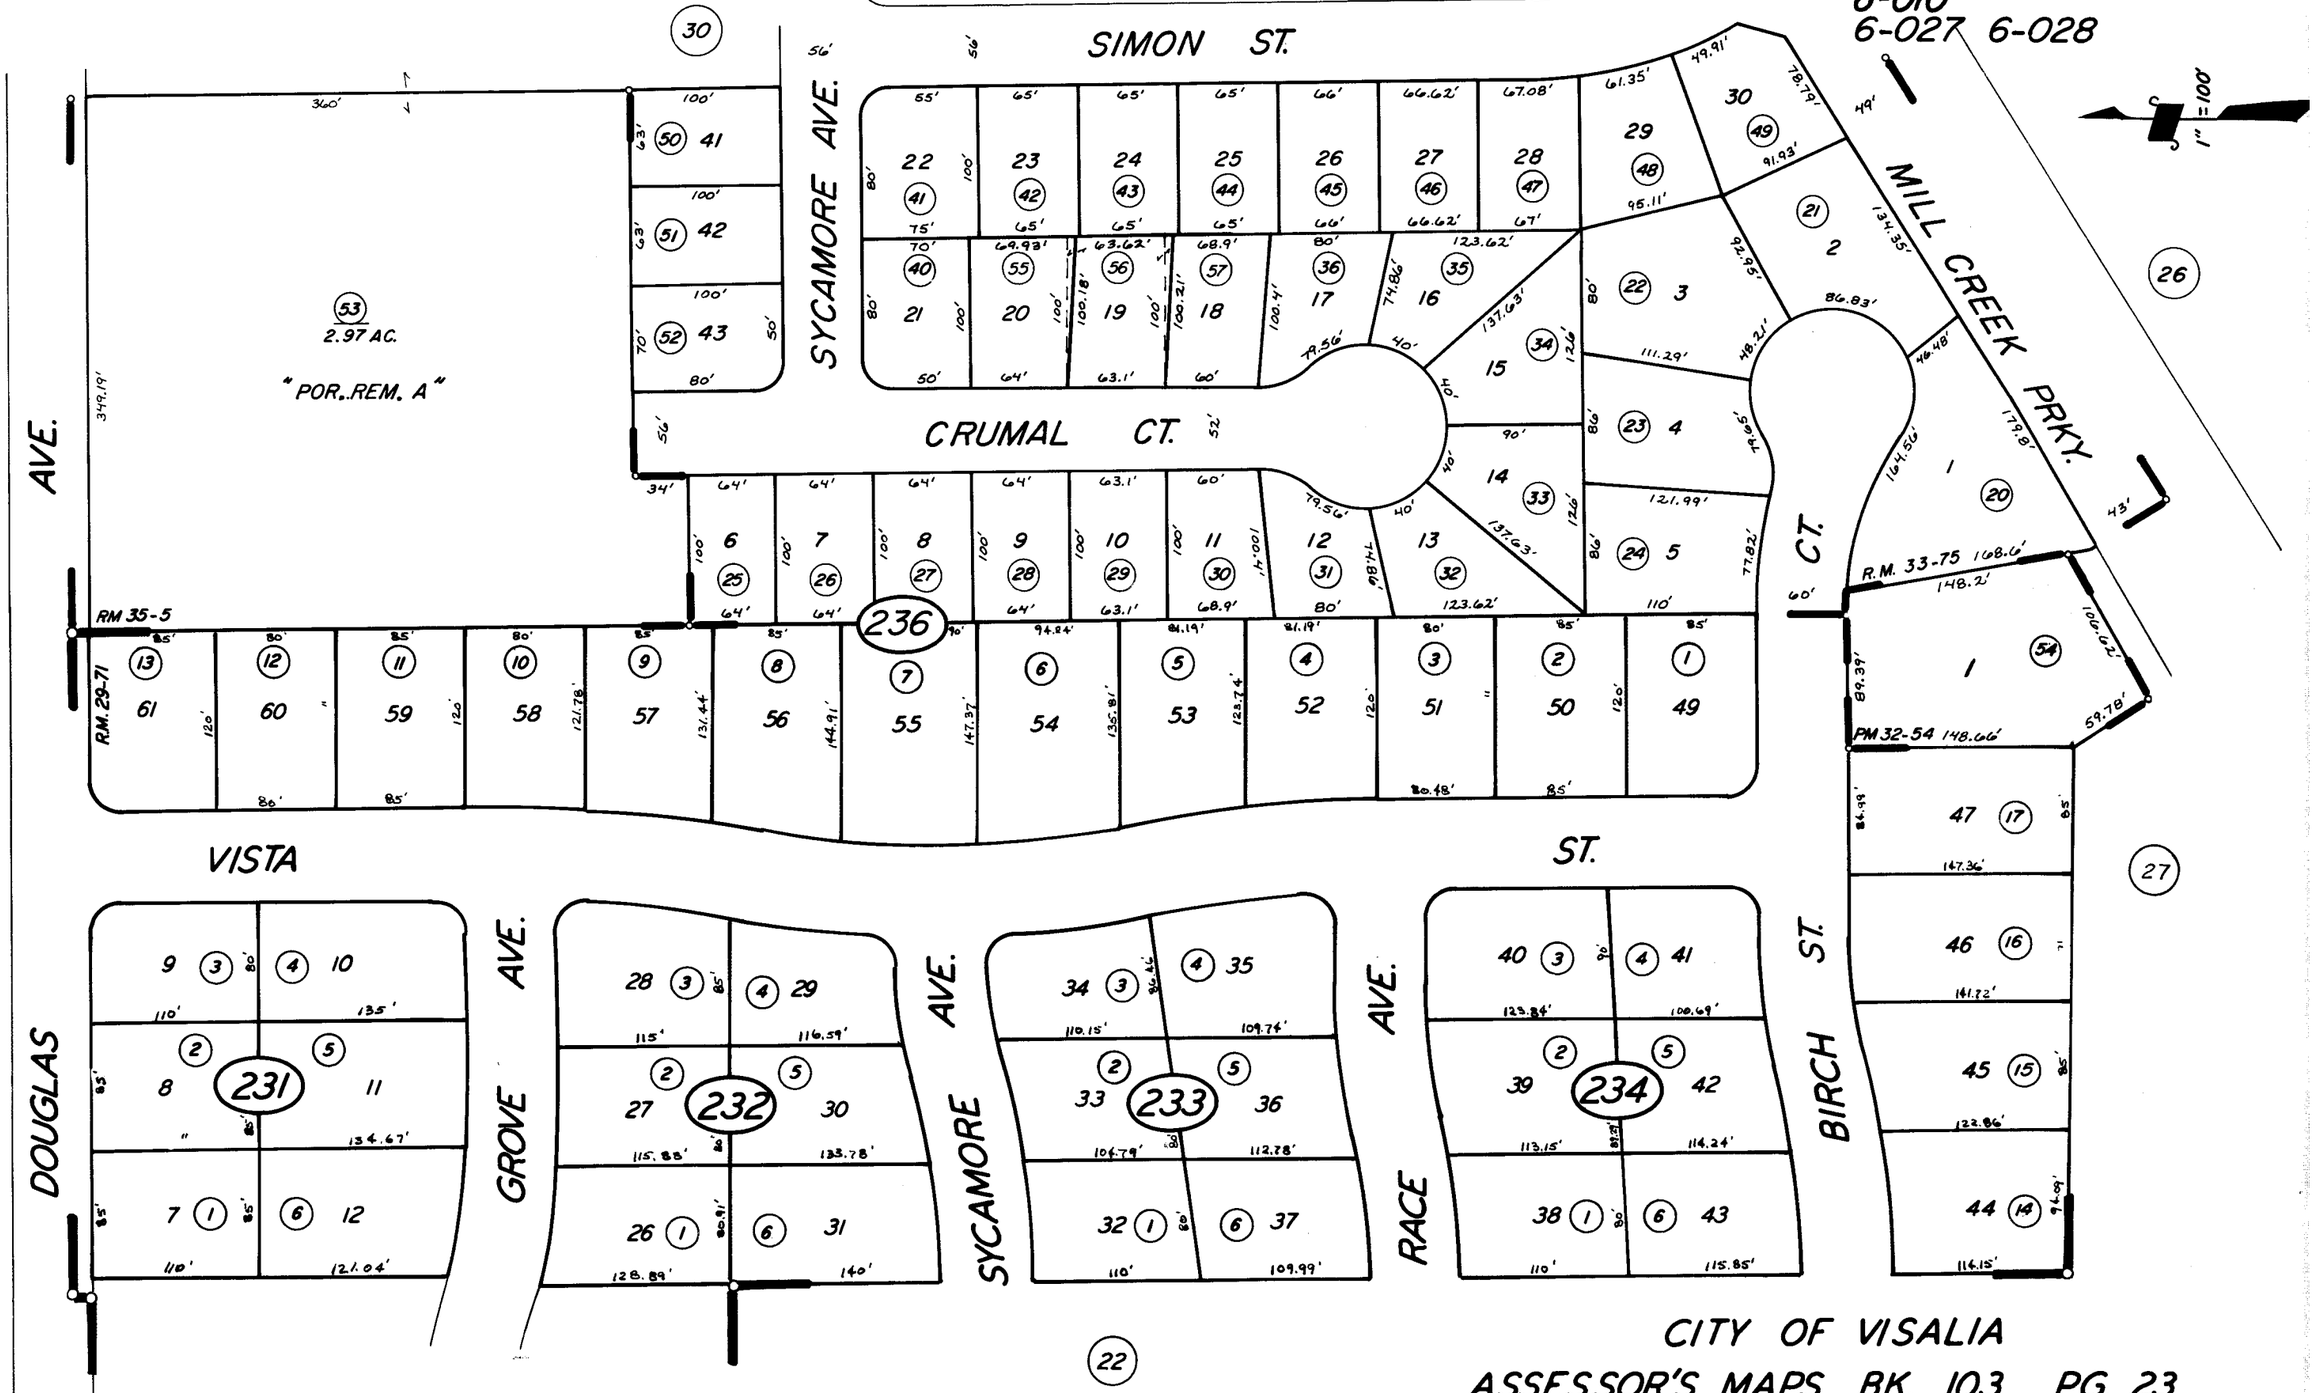

POR. KIRKWOOD ESTATES UNIT NO. 1 R.M. 33-75
POR. MILL CREEK PARK UNIT NO. 1 R.M. 29-71
POR. KIRKWOOD EST. NO. 2, R.M. 35-5
POR. PARCEL MAP 3153 PM 32-54

NOTE-ASSESSOR'S BLOCK NUMBERS SHOWN IN ELLIPES
ASSESSOR'S PARCEL NUMBERS SHOWN IN CIRCLES

CITY OF VISALIA
ASSESSOR'S MAPS BK. 103 PG. 23
COUNTY OF TULARE, CALIF.