DISCLAIMER

THIS MAP WAS PREPARED FOR LOCAL PROPERTY ASSESSMENT PURPOSES ONLY AND THE PARCELS SHOWN HEREON MAY NOT COMPLY WITH STATE AND LOCAL SUBDIVISION ORDINANCES, AND NO LIABILITY IS ASSUMED FOR THE USE OF THE INFORMATION SHOWN HEREON.

S1/2 OF NE1/4 SEC.27, T.18S., R.25E., M.D.B.&M.

Tax Area Code 103–32

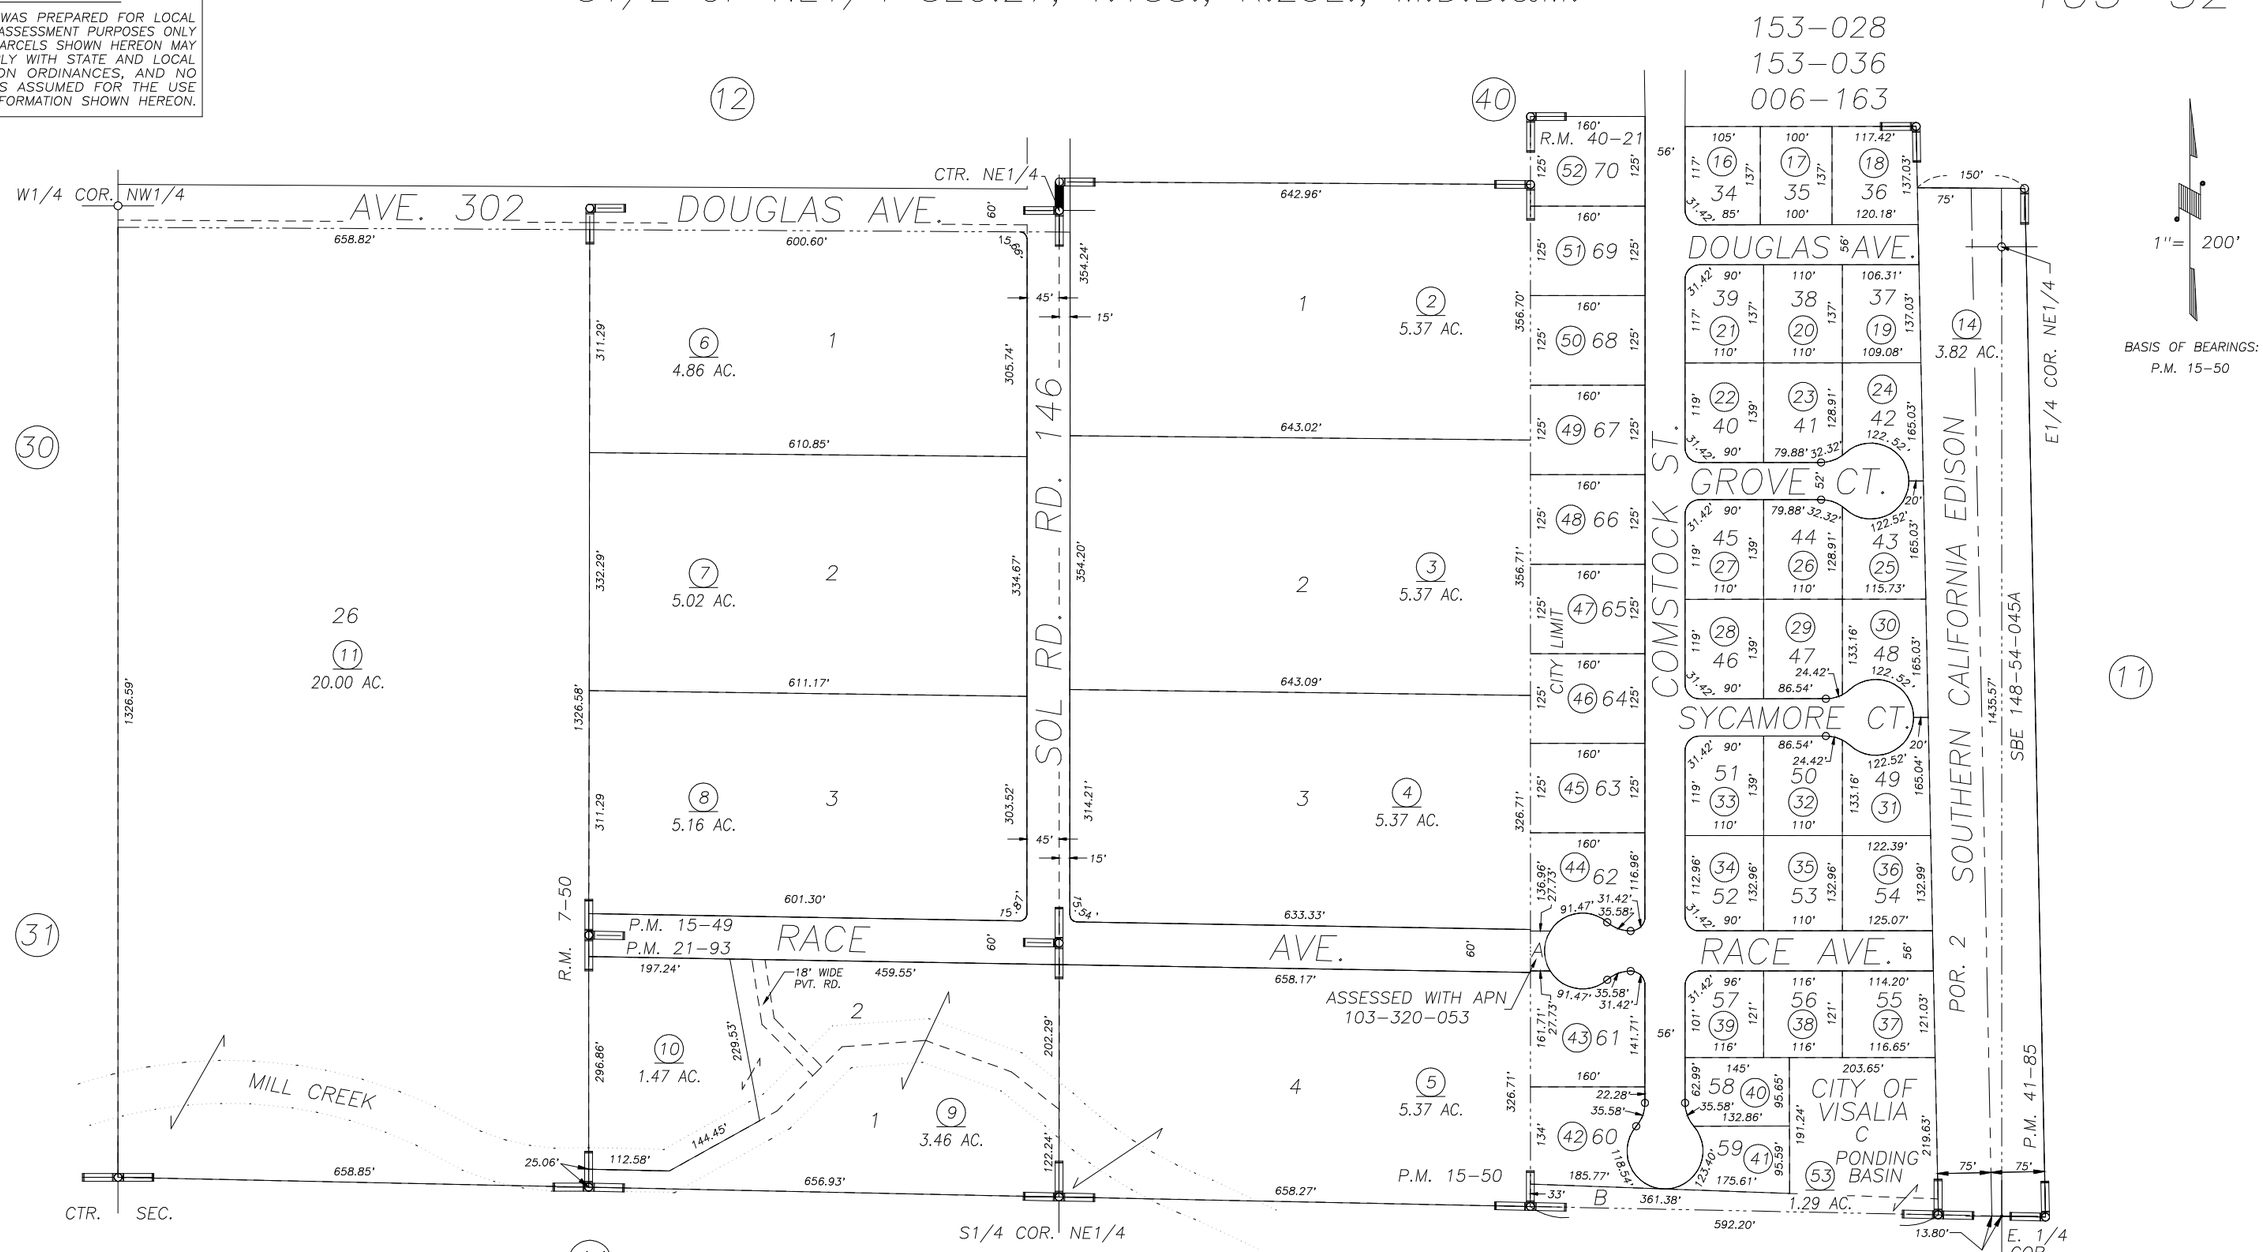

POR. THE OAKS, R.M. 7–50
PARCEL MAP 1448, P.M. 15–49
PARCEL MAP 1449, P.M. 15–50
PARCEL MAP 2092, P.M. 21–93
POR. PARCEL MAP 4081, P.M. 41–85
EAST OAK ESTATES NO. 2, R.M. 40–21

VICINITY OF VISALIA
ASSESSOR'S MAPS BK. 103 , PG. 32
COUNTY OF TULARE, CALIFORNIA, U.S.A.

NOTE: Assessor's Parcel Numbers Shown in Circles (1)
Assessor's Block Numbers Shown in Elipses (123)

PAGE NO. MOD.	04/08/2004	PHN
REVISION	DATE	TECH