DISCLAIMER

THIS MAP WAS PREPARED FOR LOCAL PROPERTY ASSESSMENT PURPOSES ONLY AND THE PARCELS SHOWN HEREON MAY NOT COMPLY WITH STATE AND LOCAL SUBDIVISION ORDINANCES, AND NO LIABILITY IS ASSUMED FOR THE USE OF THE INFORMATION SHOWN HEREON.

W 1/2 OF NE 1/4 OF NW 1/4 SECTION 27, T.18S., R.25E., M.D.B. & M.

Tax Area Code
006–010
006–028
006–169
006–226

103–33

1" = 100'

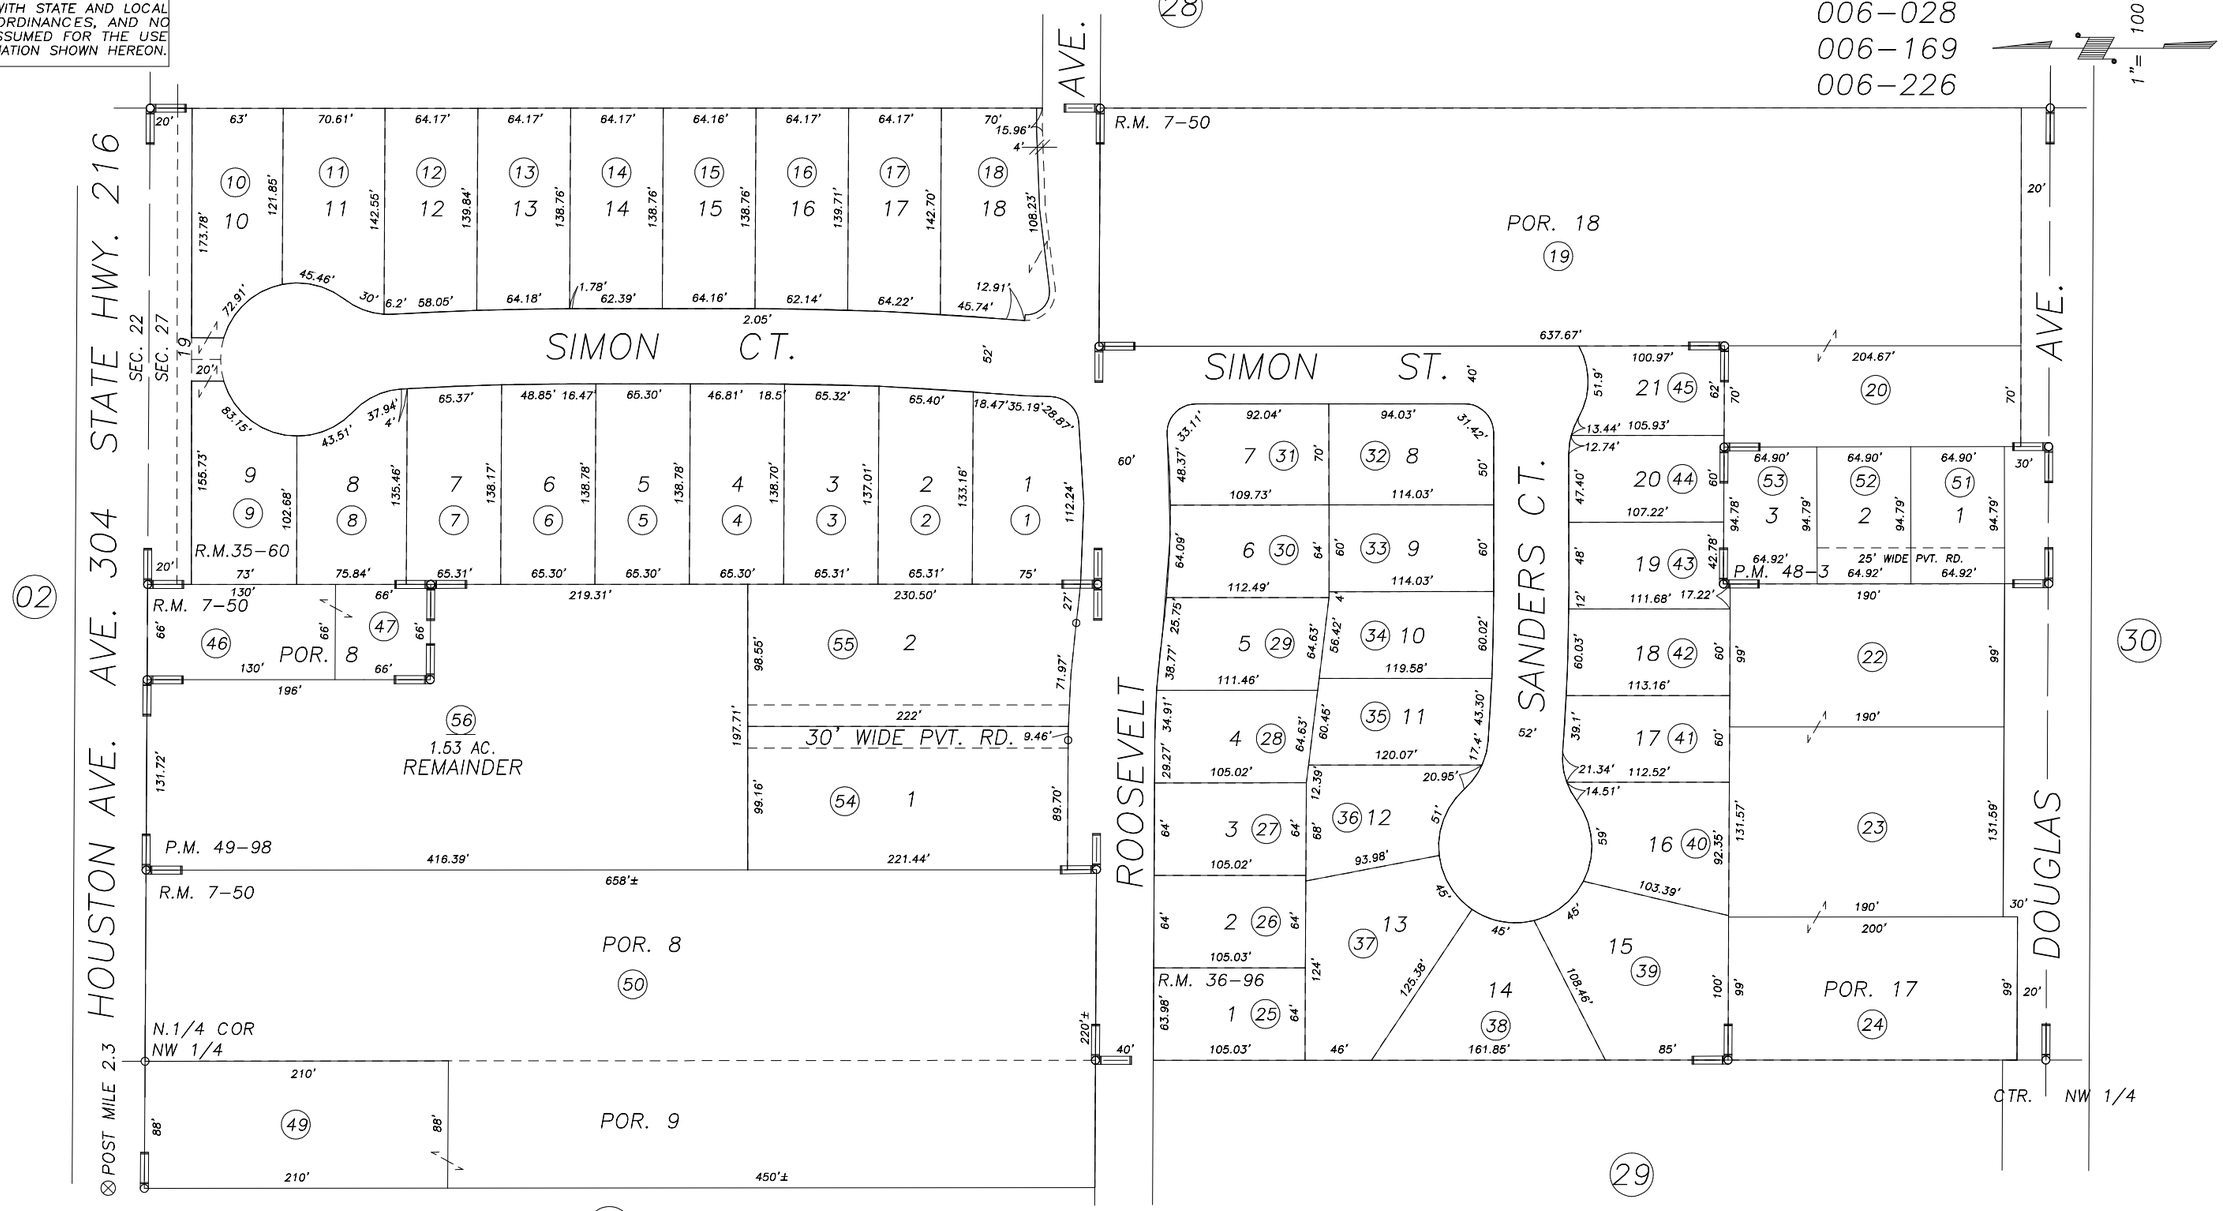

POR. THE OAKS, R.M. 7–50
EAST ROOSEVELT ESTATES, R.M. 35–60
GOLDEN WEST ESTATES NO. 2, R.M. 36–96
PARCEL MAP NO. 4798, P.M. 48–3
PARCEL MAP NO. 4893, P.M. 49–98

CITY OF VISALIA
ASSESSOR'S MAPS BK.103 , PG.33
COUNTY OF TULARE, CALIFORNIA, U.S.A.

NOTE: Assessor's Parcel Numbers Shown in Circles (1)
Assessor's Block Numbers Shown in Elipses (123)

REVISION	DATE	TECH
2008–0016914	1/16/2009	JLC