DISCLAIMER

THIS MAP WAS PREPARED FOR LOCAL PROPERTY ASSESSMENT PURPOSES ONLY AND THE PARCELS SHOWN HEREON MAY NOT COMPLY WITH STATE AND LOCAL SUBDIVISION ORDINANCES, AND NO LIABILITY IS ASSUMED FOR THE USE OF THE INFORMATION SHOWN HEREON.

POR. W1/2 OF SE1/4 SEC.22, T.18 S., R.25 E., M.D.B.&M.

Tax Area Code 006-021

103-35

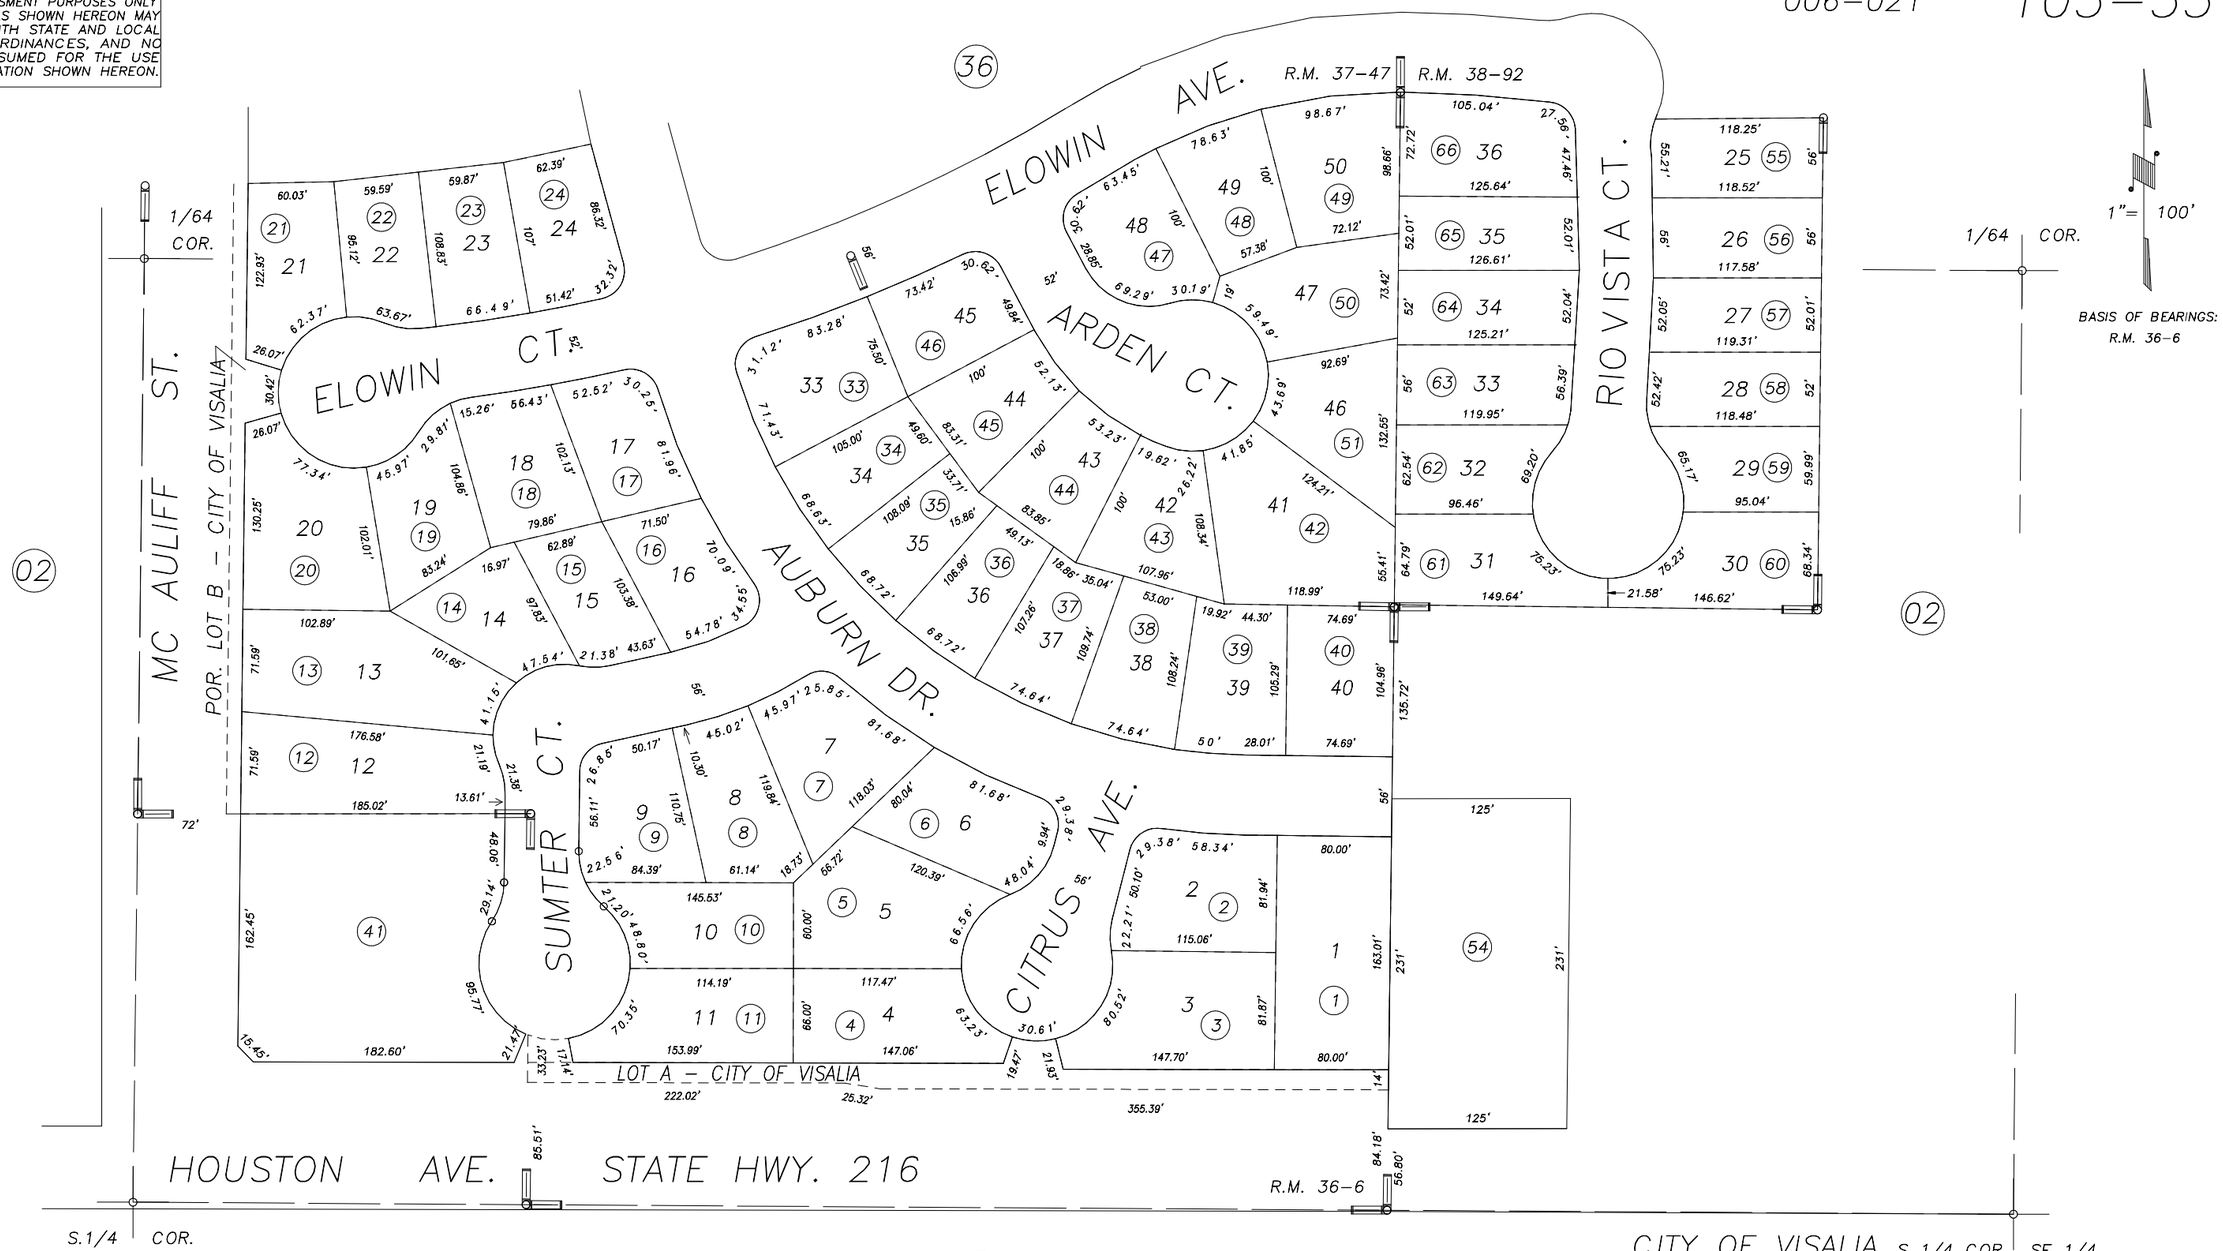

POR. GOLDEN VALLEY EST. UNIT NO.1, R.M. 36-6
POR. GOLDEN VALLEY EST. UNIT NO.2, R.M. 37-47
POR. CAPISTRANO II, R.M. 38-92

CITY OF VISALIA S 1/4 COR. SE 1/4
ASSESSOR'S MAPS BK.103 , PG.35
COUNTY OF TULARE, CALIFORNIA, U.S.A.

NOTE: Assessor's Parcel Numbers Shown in Circles (1)
Assessor's Block Numbers Shown in Elipses (123)

REVISION	DATE	TECH
1995-0051336	03/28/2003	KMS