DISCLAIMER

THIS MAP WAS PREPARED FOR LOCAL PROPERTY ASSESSMENT PURPOSES ONLY AND THE PARCELS SHOWN HEREON MAY NOT COMPLY WITH STATE AND LOCAL SUBDIVISION ORDINANCES, AND NO LIABILITY IS ASSUMED FOR THE USE OF THE INFORMATION SHOWN HEREON.

POR. W 1/2 OF SW 1/4 SEC. 22, T.18 S., R. 25 E., M.D.B.& M.

Tax Area Code 6-021

103-36

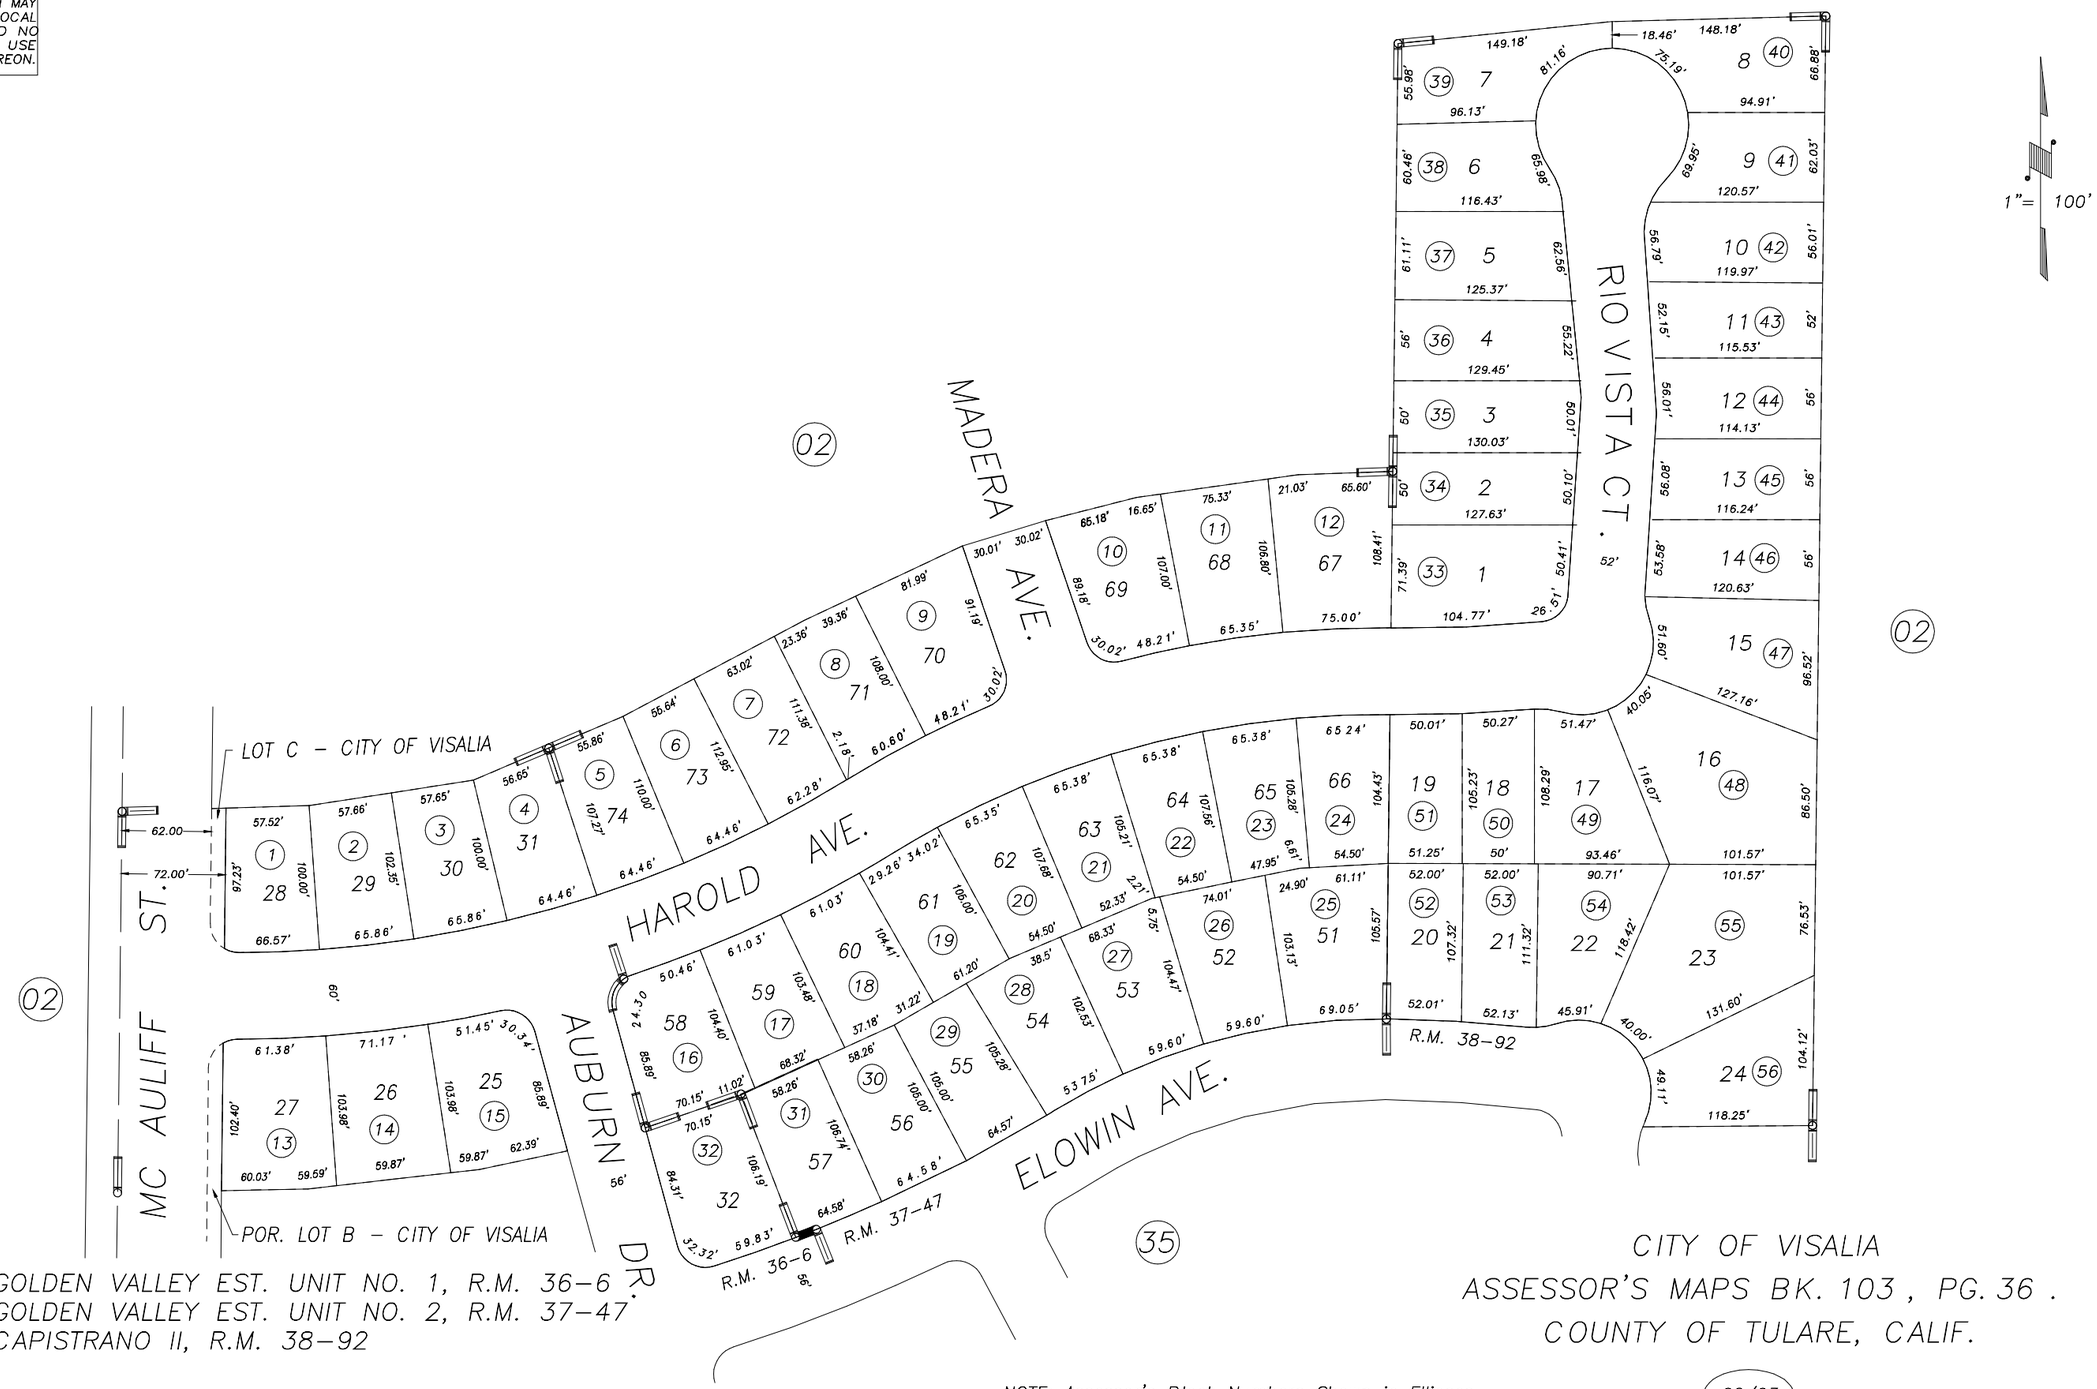

REVISION	DATE	BY
2001-0005049	3/27/2001	KMS

POR. GOLDEN VALLEY EST. UNIT NO. 1, R.M. 36-6
POR. GOLDEN VALLEY EST. UNIT NO. 2, R.M. 37-47
POR. CAPISTRANO II, R.M. 38-92

CITY OF VISALIA
ASSESSOR'S MAPS BK. 103, PG. 36.
COUNTY OF TULARE, CALIF.

NOTE: Assessor's Block Numbers Shown in Ellipses
Assessor's Parcel Numbers Shown in Circles

02/03