DISCLAIMER

THIS MAP WAS PREPARED FOR LOCAL PROPERTY ASSESSMENT PURPOSES ONLY AND THE PARCELS SHOWN HEREON MAY NOT COMPLY WITH STATE AND LOCAL SUBDIVISION ORDINANCES, AND NO LIABILITY IS ASSUMED FOR THE USE OF THE INFORMATION SHOWN HEREON.

POR. SW1/4 OF SE1/4 SEC.22, T.18S., R.25E., M.D.B.&M.

Tax Area Code 006-021

103-36

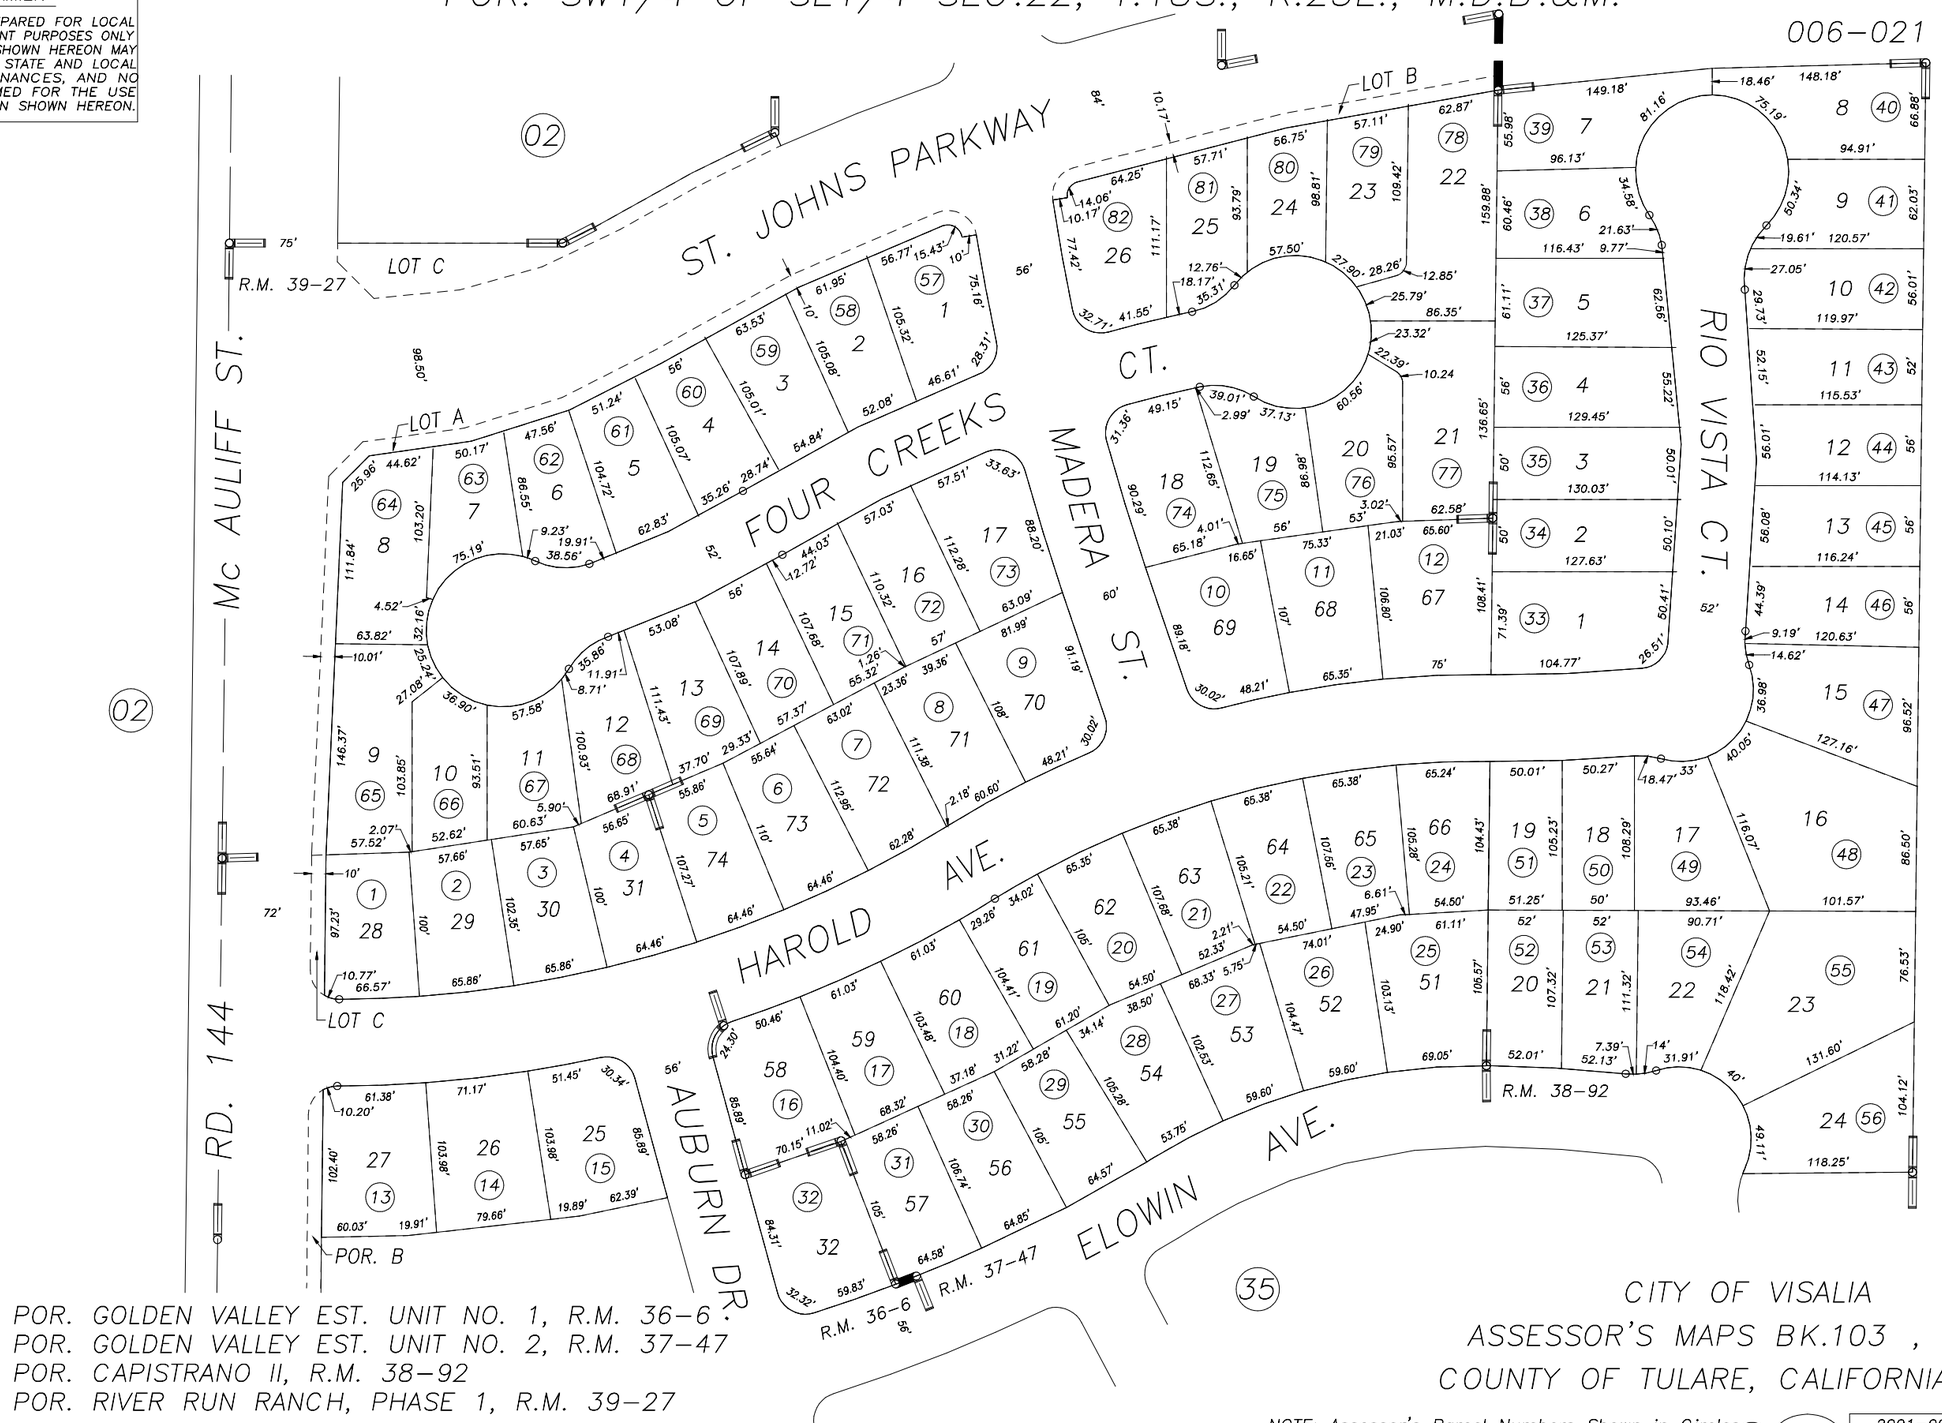

POR. GOLDEN VALLEY EST. UNIT NO. 1, R.M. 36-6
POR. GOLDEN VALLEY EST. UNIT NO. 2, R.M. 37-47
POR. CAPISTRANO II, R.M. 38-92
POR. RIVER RUN RANCH, PHASE 1, R.M. 39-27

CITY OF VISALIA
ASSESSOR'S MAPS BK.103 , PG.36
COUNTY OF TULARE, CALIFORNIA, U.S.A.

NOTE: Assessor's Parcel Numbers Shown in Circles (1)
Assessor's Block Numbers Shown in Elipses (123)

REVISION	DATE	TECH
2001-0096088	01/10/2002	SU