**DISCLAIMER**

*THIS MAP WAS PREPARED FOR LOCAL PROPERTY ASSESSMENT PURPOSES ONLY. THE PARCELS SHOWN HEREON MAY NOT COMPLY WITH STATE AND LOCAL SUBDIVISION ORDINANCES. NO LIABILITY IS ASSUMED FOR THE USE OF THE INFORMATION HEREON.*

REVISED: 05/03/2013
REASON: 2011-0034475
CAD TECH: CMB

POR. SW 1/4 SEC. 1, T.18S., R.25E., M.D.B. & M.

TAX CODE AREA 153-073

# 107-05

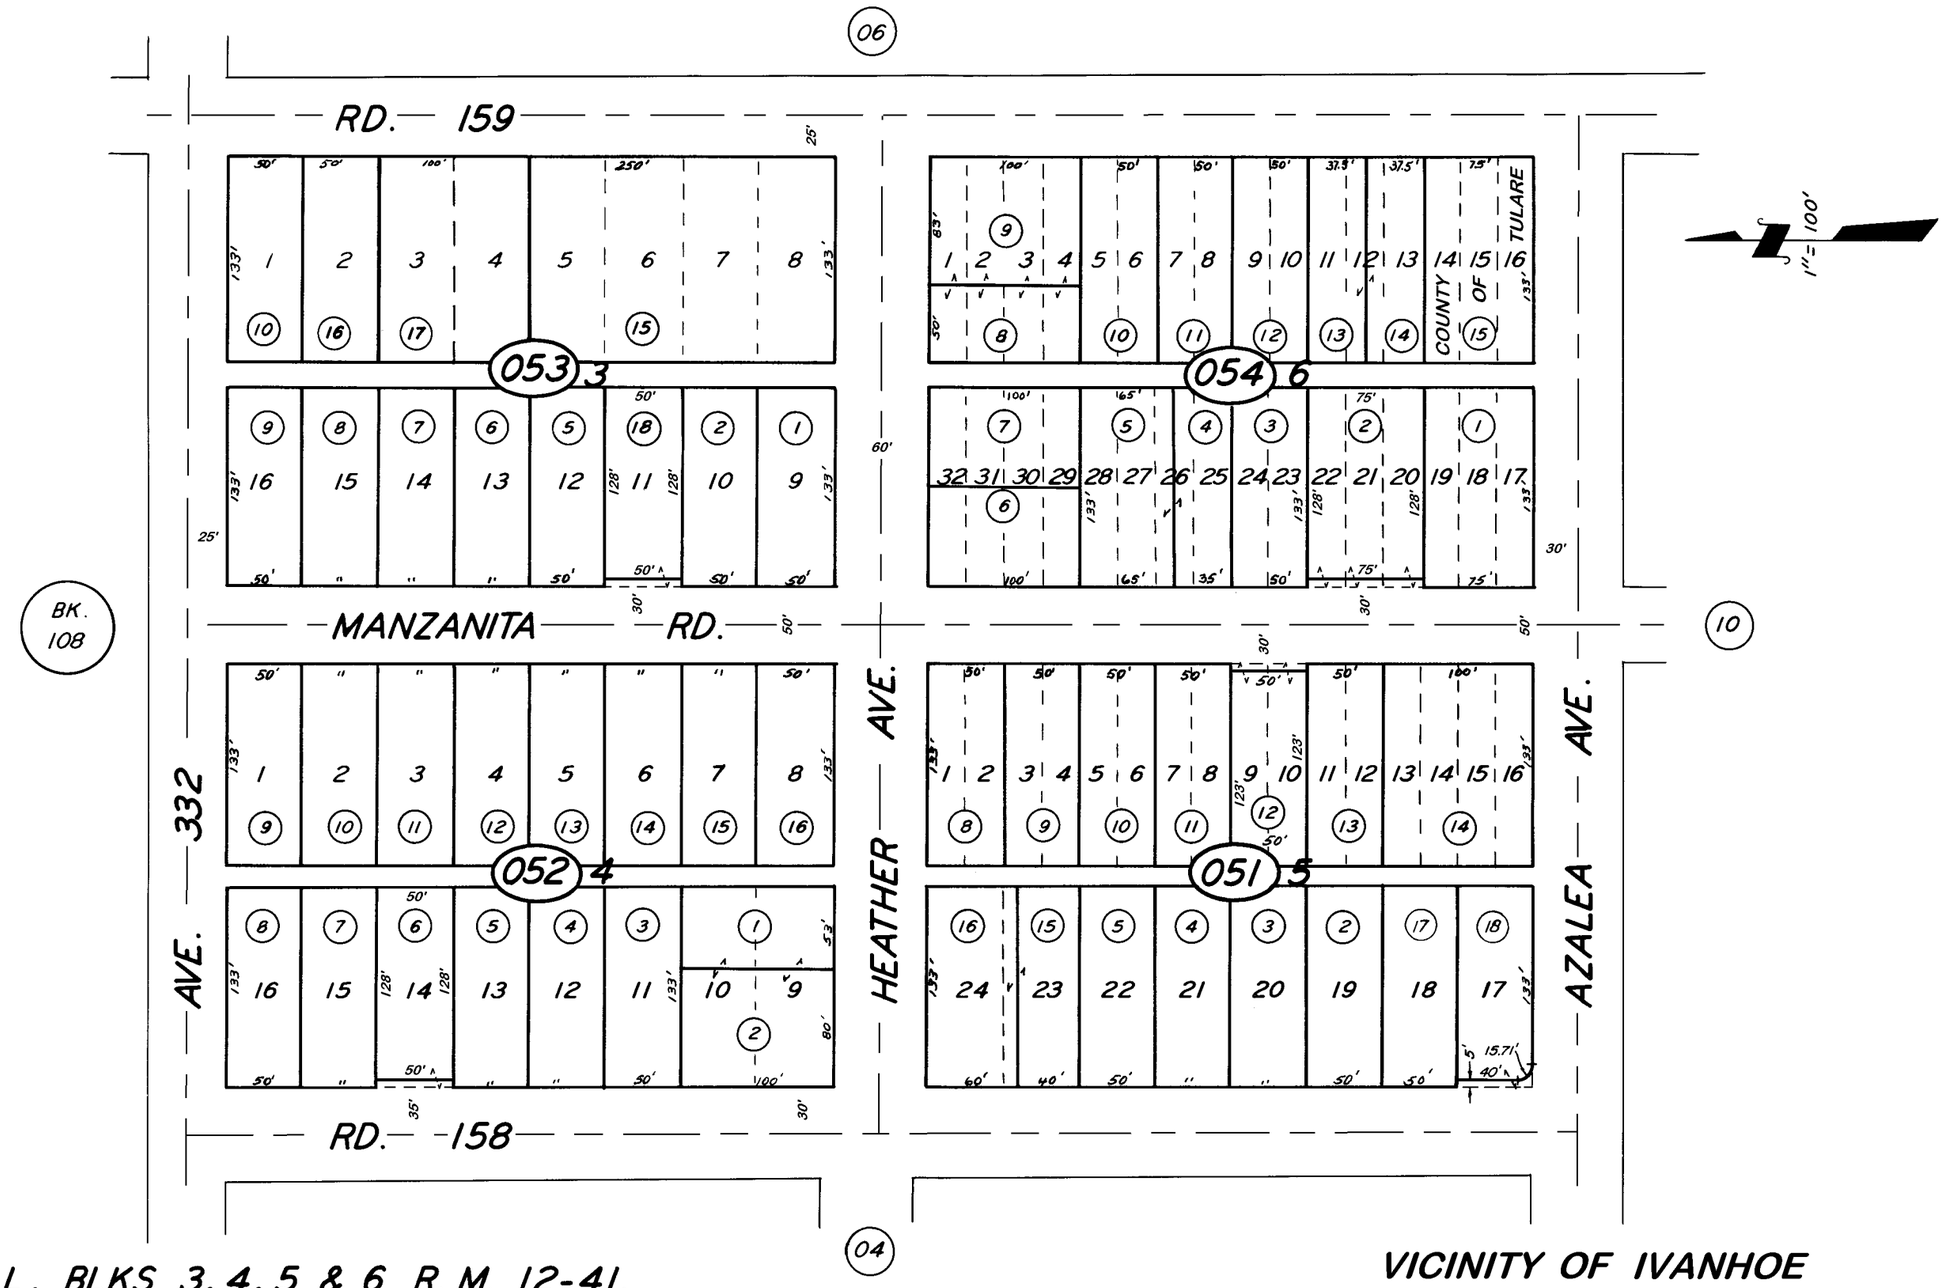


POR. VENICE HILL, BLKS 3, 4, 5 & 6 R.M. 12-41.

## VICINITY OF IVANHOE

ASSESSOR'S MAPS BK. 107, PG. 05.
COUNTY OF TULARE, CALIF.

NOTE — ASSESSOR'S BLOCK NUMBERS SHOWN IN ELLIPSES
ASSESSOR'S PARCEL NUMBERS SHOWN IN CIRCLES