TAX CODE AREA
153-125

107-19

# POR. OF N½ OF NE¼ OF SW¼ SEC. 12, T.18 S., R.25E., M.D.B. & M.

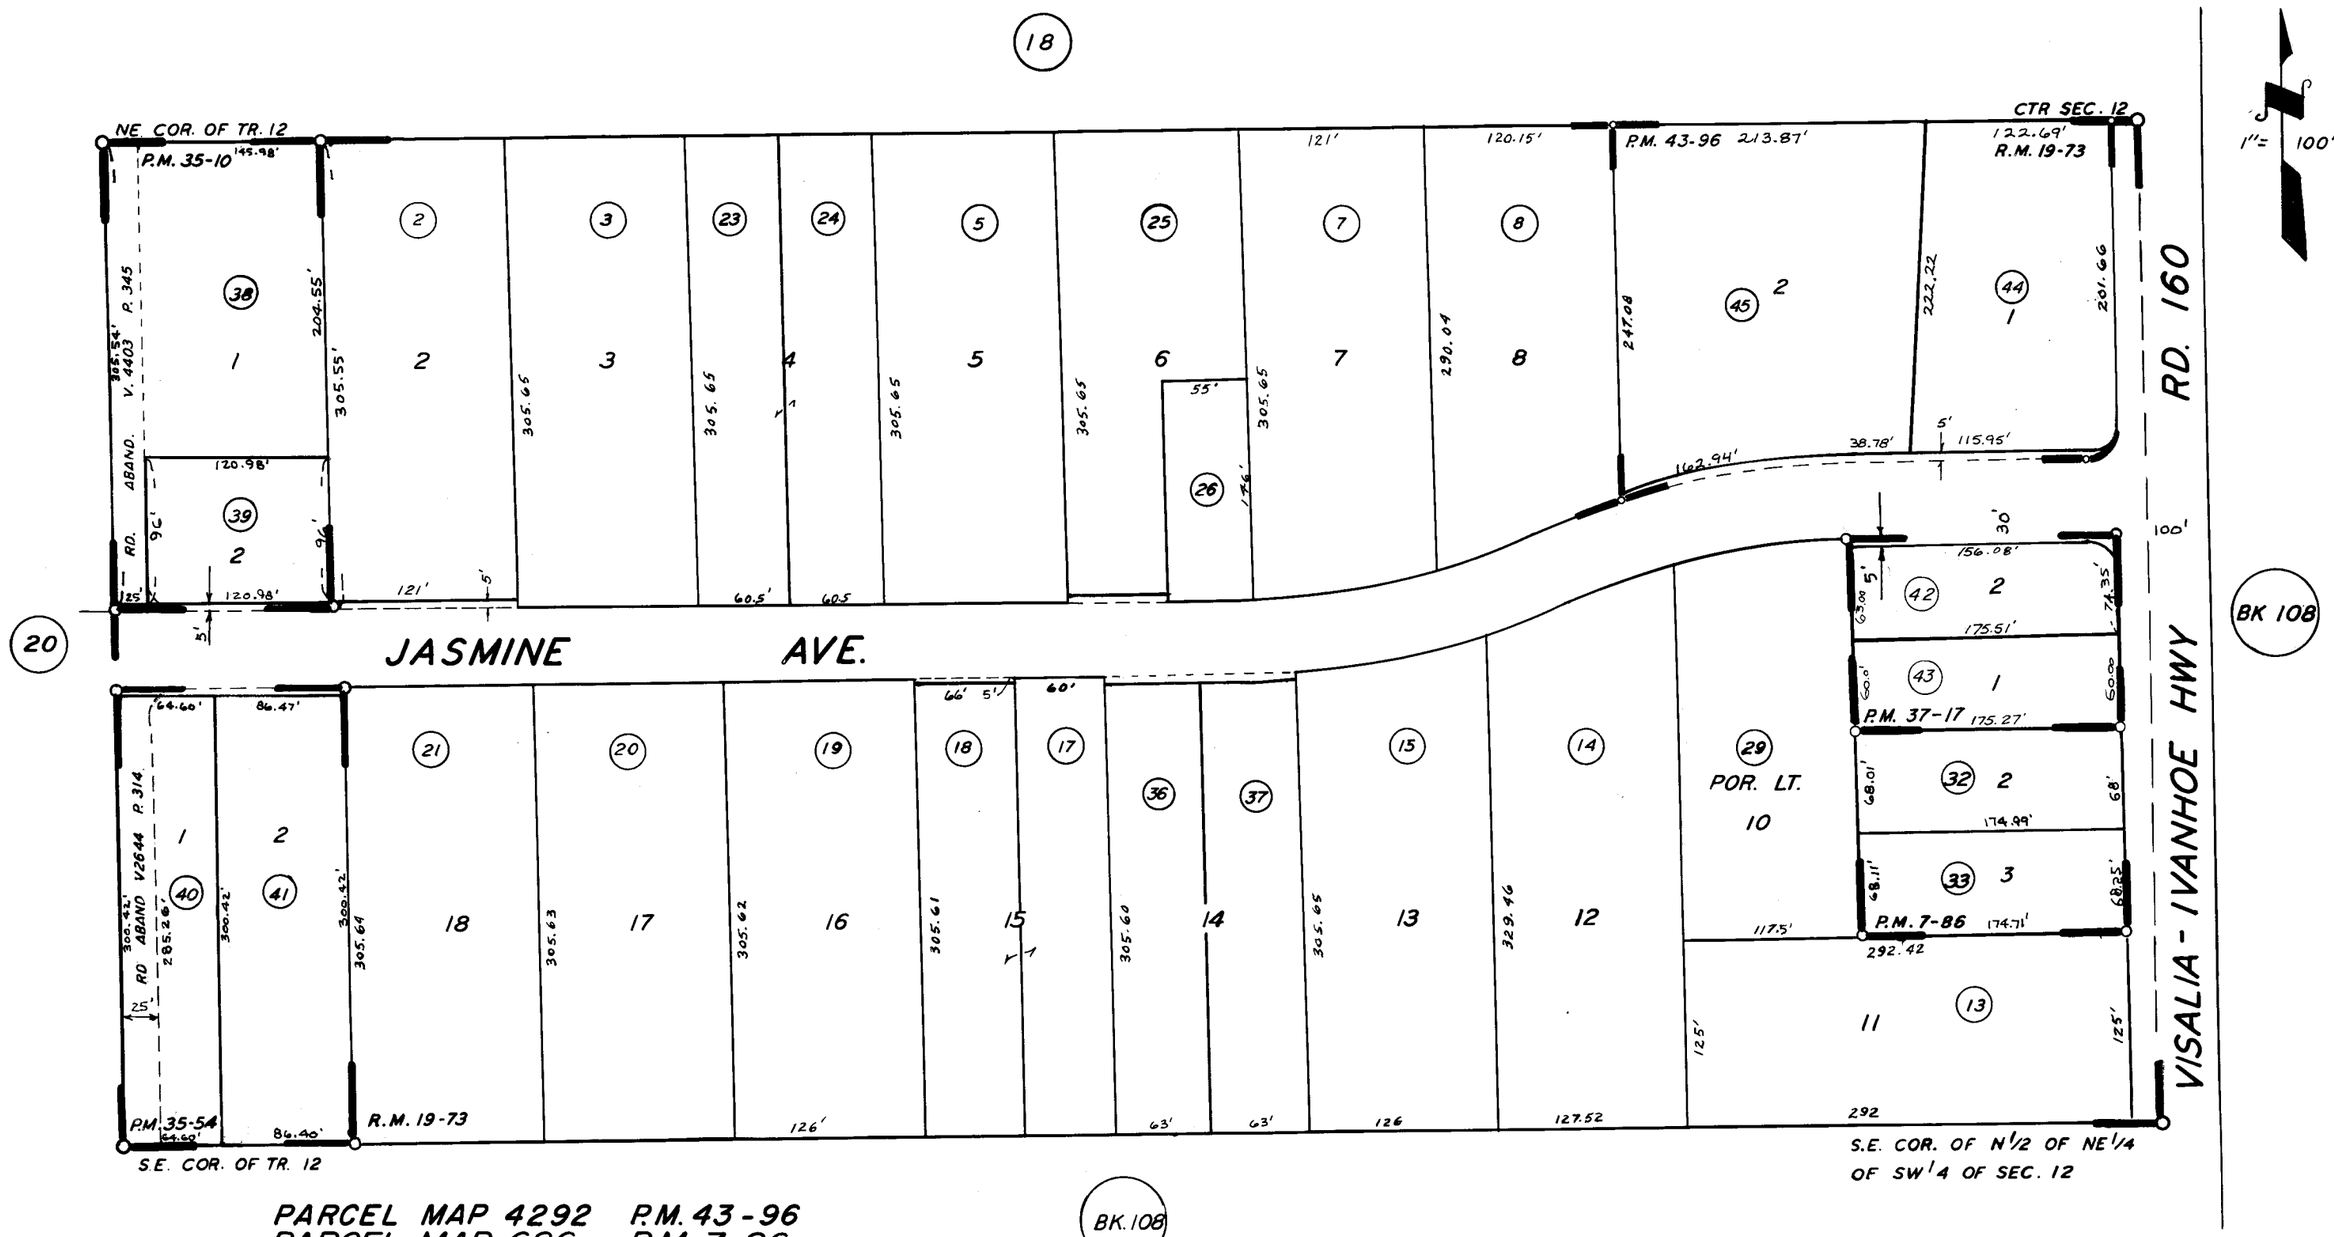


PARCEL MAP 4292 P.M. 43-96
PARCEL MAP 686 P.M. 7-86
TR. 39 RM. 19-73
PARCEL MAP 3408 P.M. 35-10
PARCEL MAP 3452 P.M. 35-54
PARCEL MAP 3614 P.M. 37-17

ASSESSOR'S MAPS BK. 107 PG. 19

COUNTY OF TULARE, CALIF.

NOTE — ASSESSOR'S BLOCK NUMBERS SHOWN IN ELLIPSES
ASSESSOR'S PARCEL NUMBERS SHOWN IN CIRCLES