DISCLAIMER

THIS MAP WAS PREPARED FOR LOCAL PROPERTY ASSESSMENT PURPOSES ONLY AND THE PARCELS SHOWN HEREON MAY NOT COMPLY WITH STATE AND LOCAL SUBDIVISION ORDINANCES, AND NO LIABILITY IS ASSUMED FOR THE USE OF THE INFORMATION SHOWN HEREON.

N1/2 SEC.3, T.18S., R.25E., M.D.B.&M.

Tax Area Codes 153-047

108-01

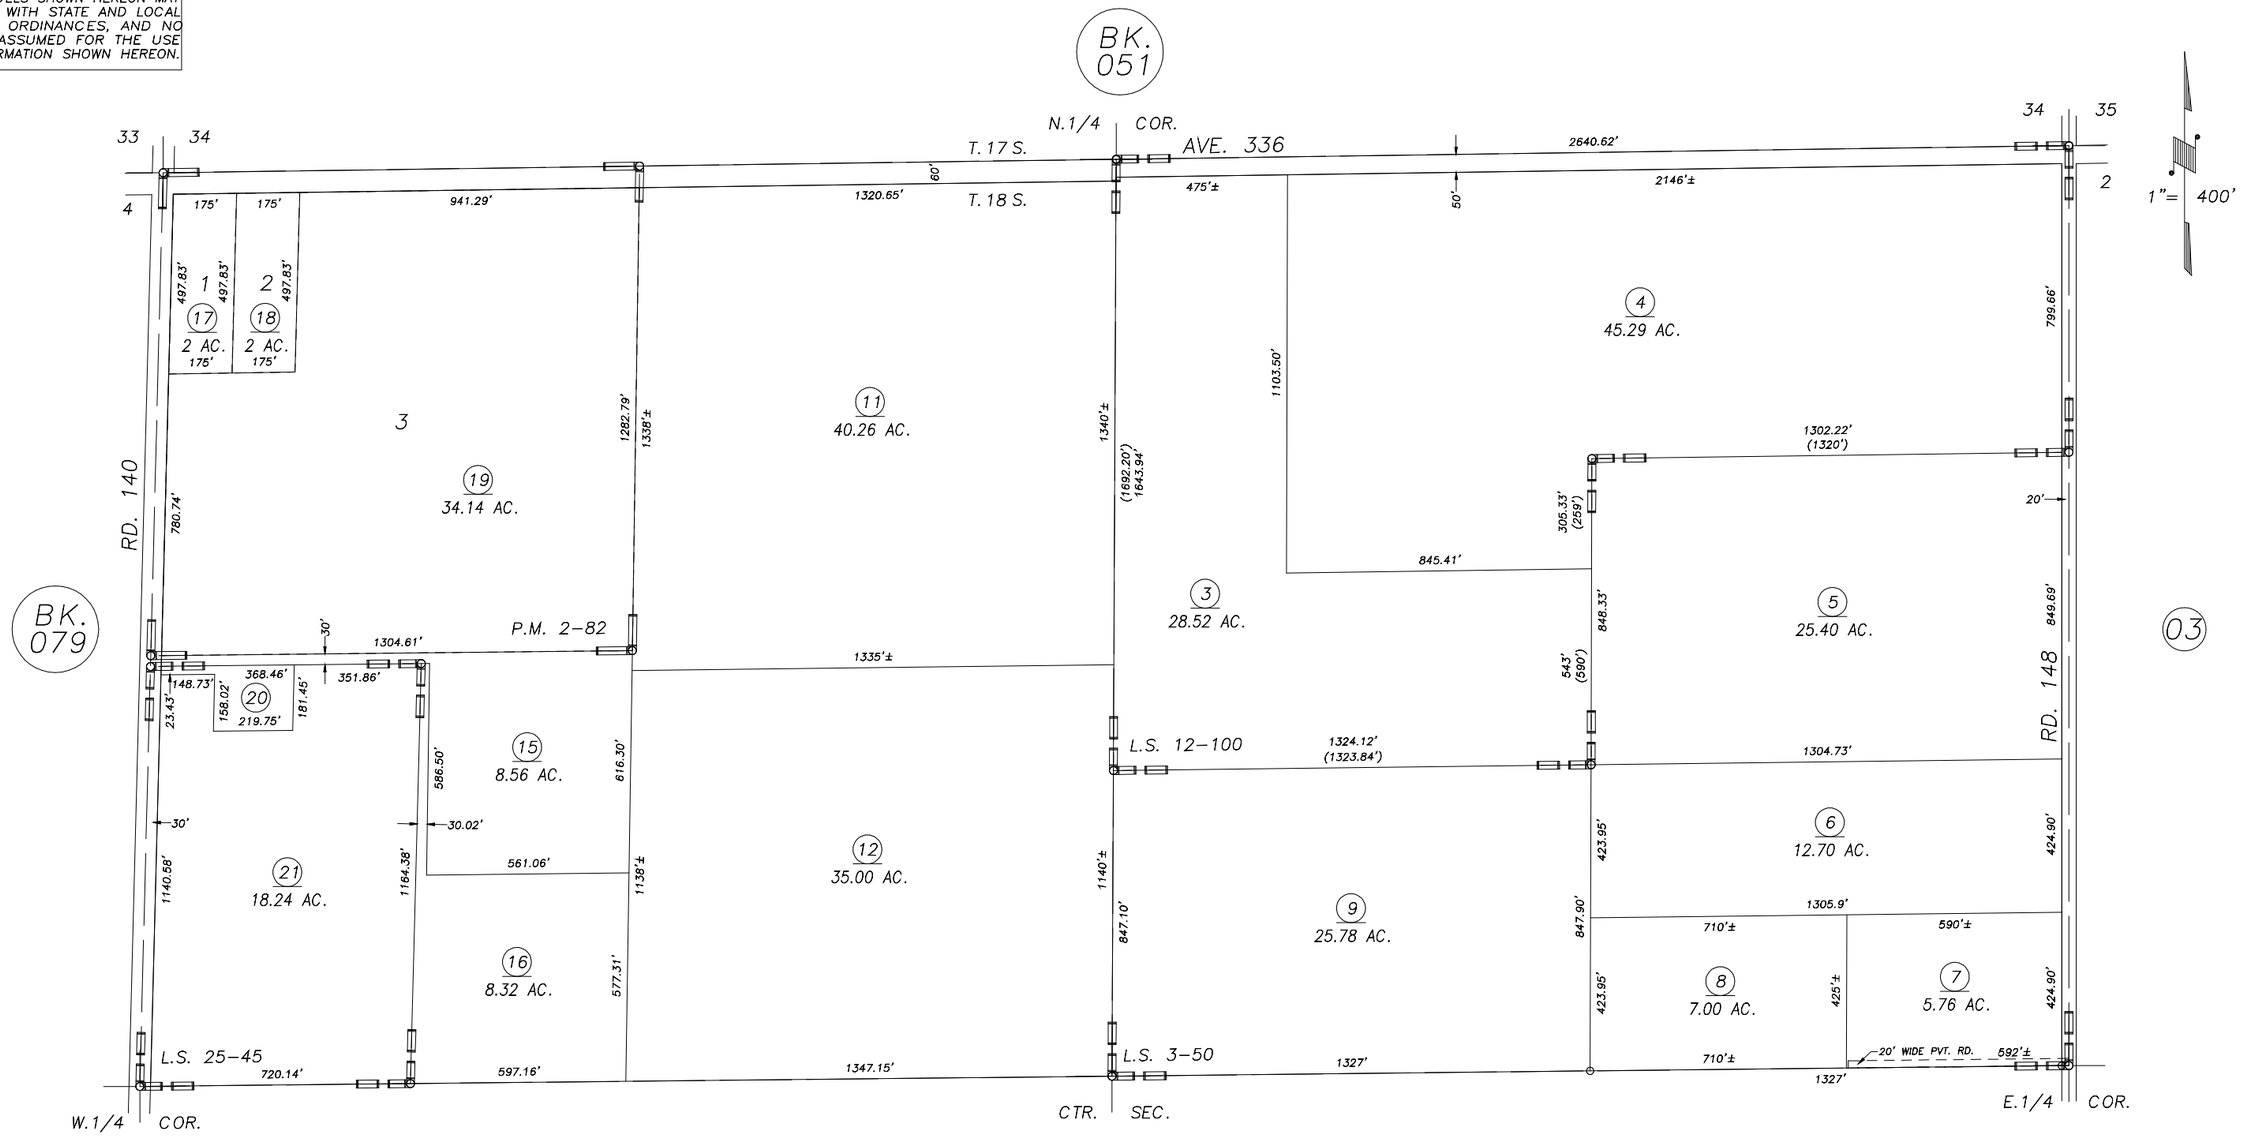

PARCEL MAP 182, P.M. 2-82
RECORD OF SURVEY, L.S. 12-100
RECORD OF SURVEY, L.S. 3-50
RECORD OF SURVEY, L.S. 25-45

VICINITY OF IVANHOE
ASSESSOR'S MAPS BK.108 , PG.01
COUNTY OF TULARE, CALIFORNIA, U.S.A.

NOTE: Assessor's Parcel Numbers Shown in Circles (1)
Assessor's Block Numbers Shown in Elipses (123)

REVISION	DATE	TECH
2001-0008689	07/19/2002	SU