DISCLAIMER

THIS MAP WAS PREPARED FOR LOCAL PROPERTY ASSESSMENT PURPOSES ONLY. THE PARCELS SHOWN HEREON MAY NOT COMPLY WITH STATE AND LOCAL SUBDIVISION ORDINANCES. NO LIABILITY IS ASSUMED FOR THE USE OF THE INFORMATION HEREON.

REVISED: 12/31/2009
REASON: APN 039 ACREAGE
CAD TECH: KMS

POR. N½ SEC. 1, T.18S., R.25E., M.D.B. & M.

TAX CODE AREA **108-05**

153-123 153-070
153-074
153-019
153-022
153-058

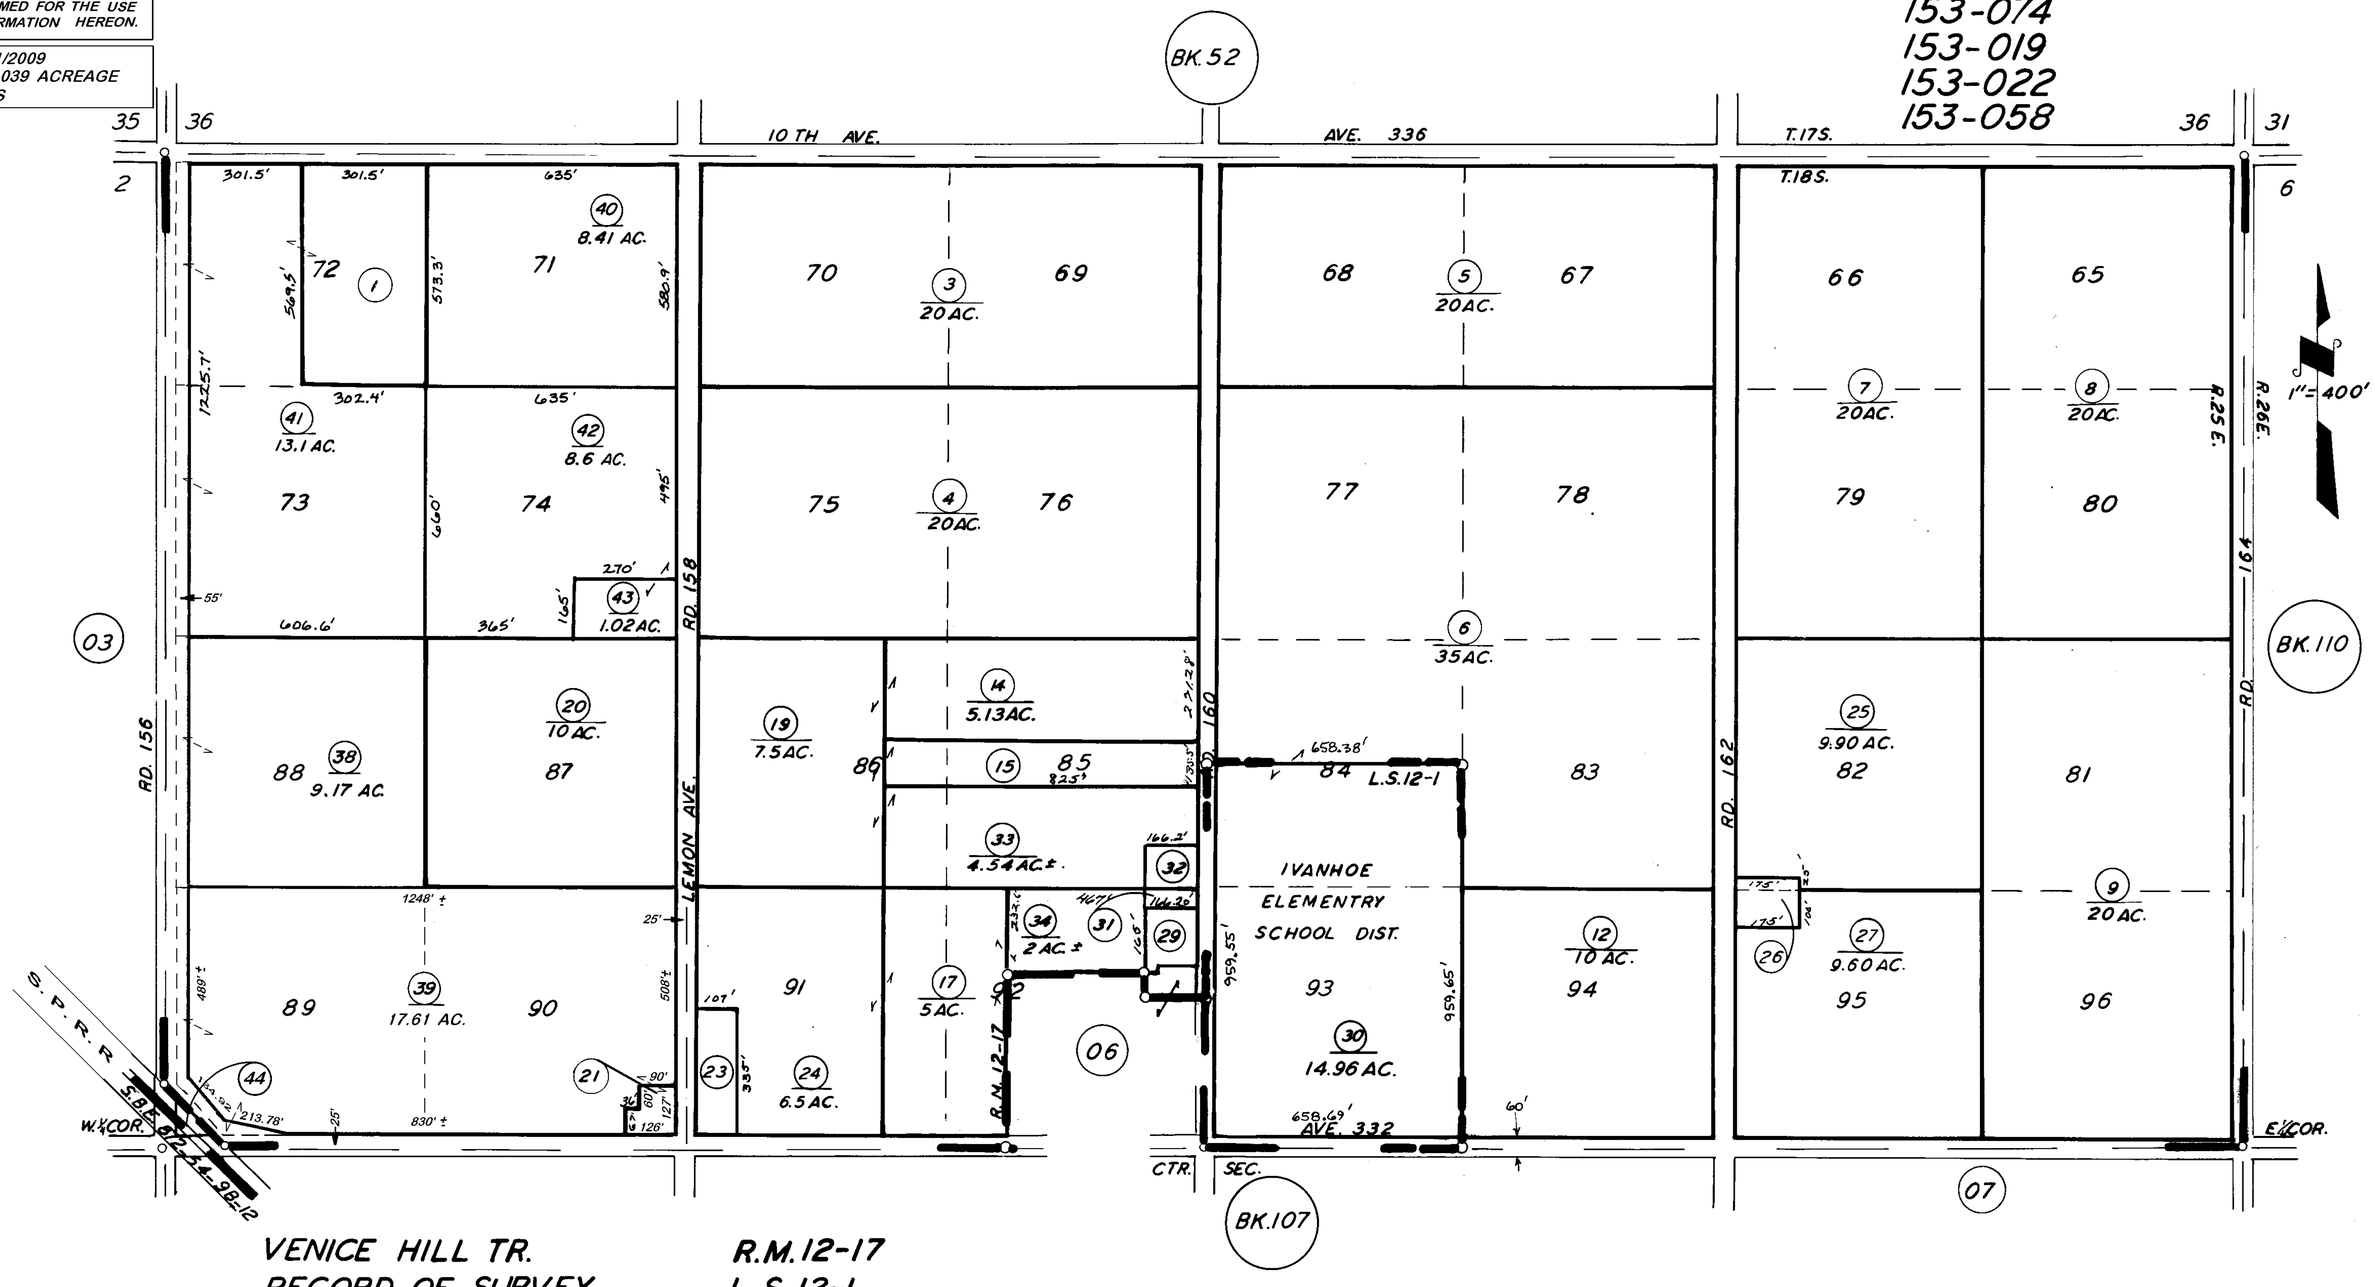

VENICE HILL TR.
RECORD OF SURVEY,

R.M. 12-17
L.S. 12-1

ASSESSOR'S MAPS BK. 108, PG. 05
COUNTY OF TULARE, CALIF.

NOTE — ASSESSOR'S BLOCK NUMBERS SHOWN IN ELLIPSES
ASSESSOR'S PARCEL NUMBERS SHOWN IN CIRCLES