DISCLAIMER

THIS MAP WAS PREPARED FOR LOCAL PROPERTY ASSESSMENT PURPOSES ONLY AND THE PARCELS SHOWN HEREON MAY NOT COMPLY WITH STATE AND LOCAL SUBDIVISION ORDINANCES, AND NO LIABILITY IS ASSUMED FOR THE USE OF THE INFORMATION SHOWN HEREON.

N1/2 SEC.6, T.18S., R.26E., M.D.B.&M.

Tax Area Code 110-02
153-070

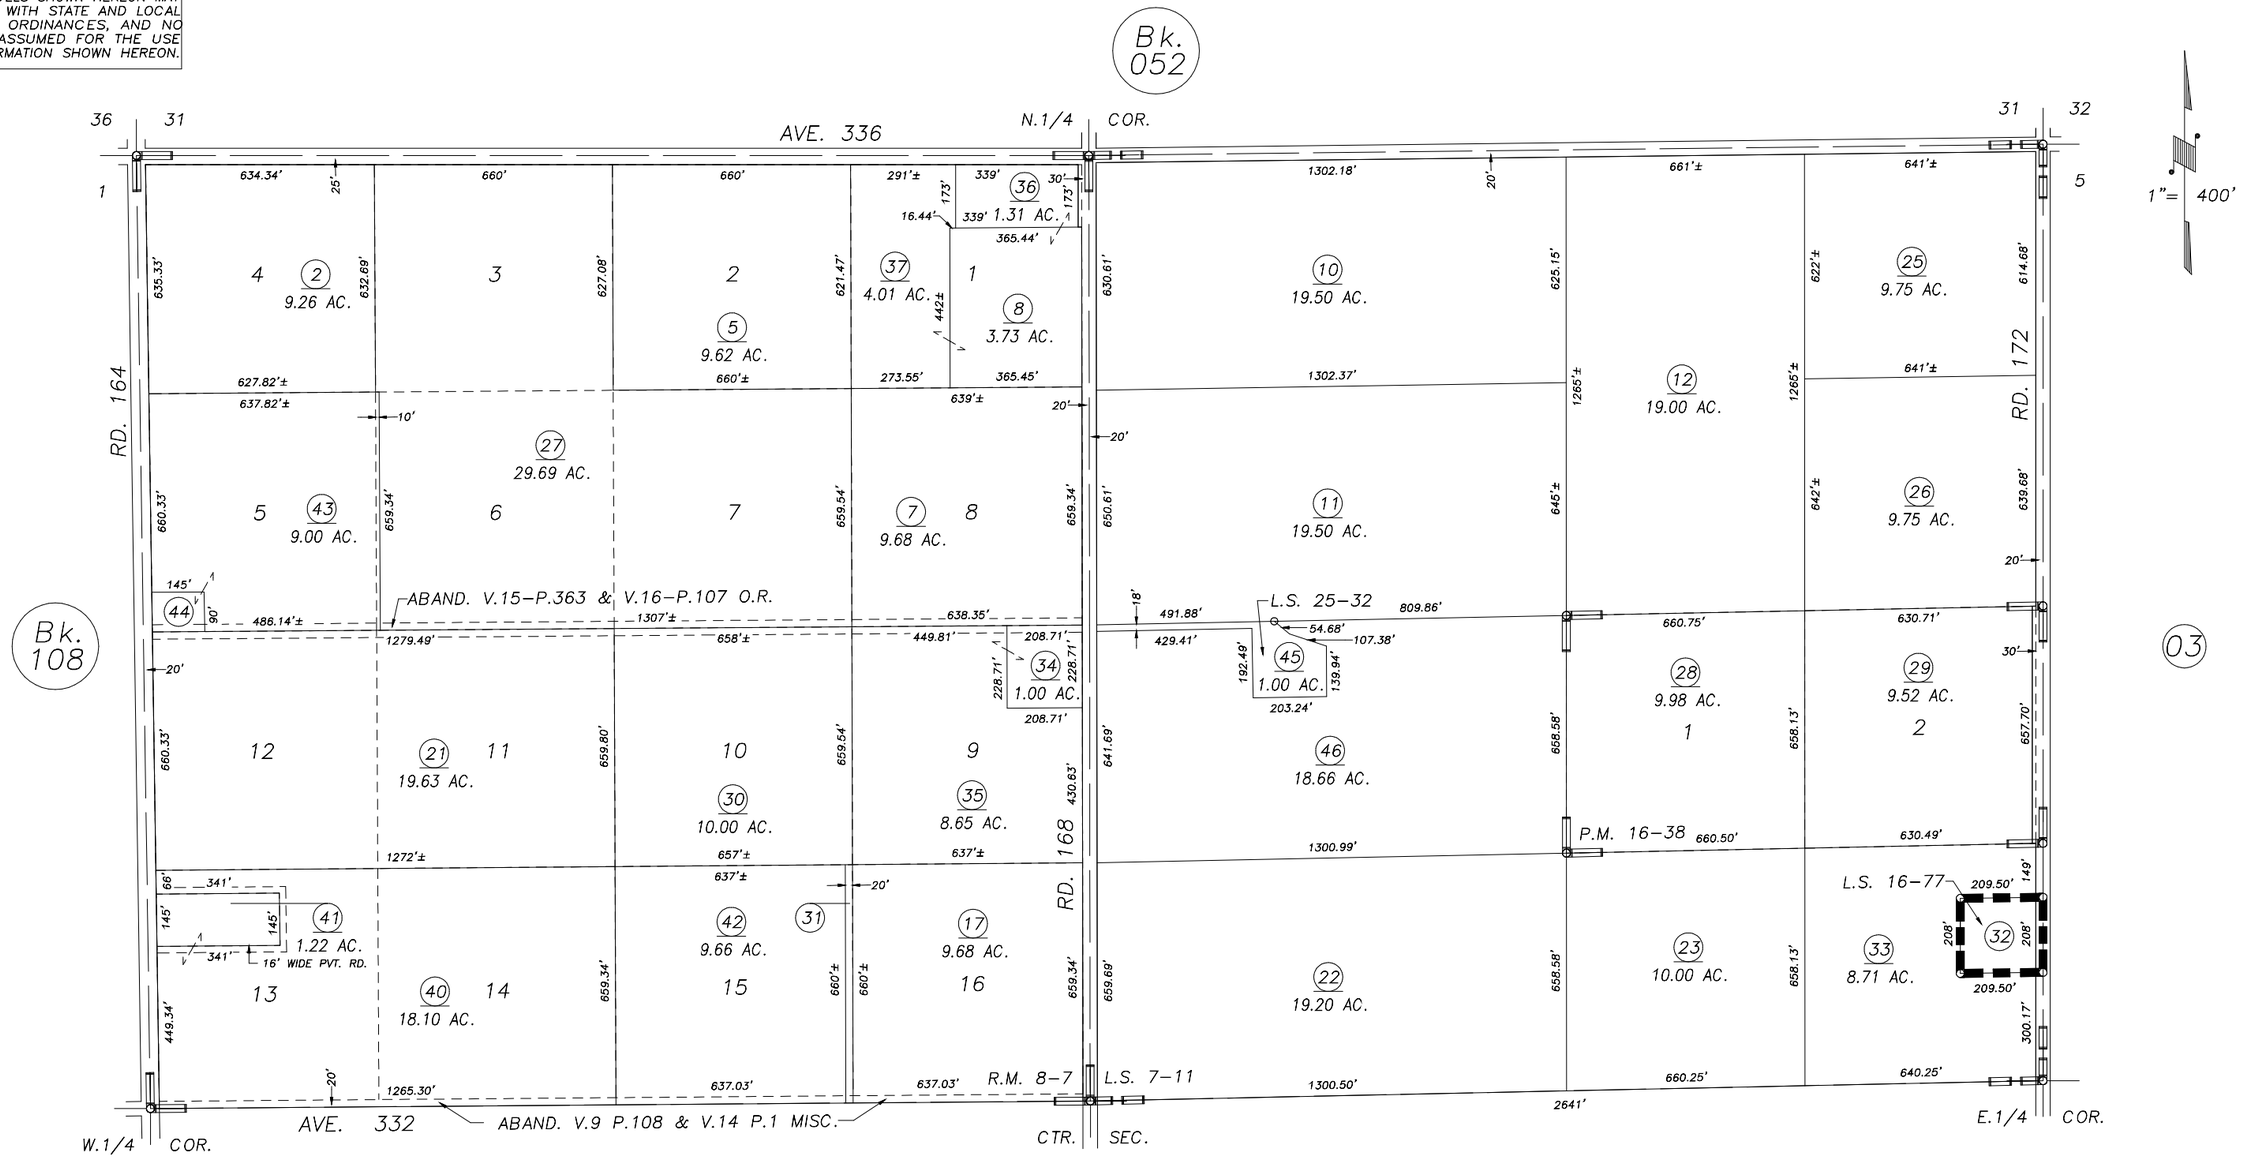

IVANHOE ORANGE COLONY, R.M. 8-7
PARCEL MAP 1537, P.M. 16-38
RECORD OF SURVEY, L.S. 7-11
RECORD OF SURVEY, L.S. 16-77
RECORD OF SURVEY, L.S. 25-32

VICINITY OF IVANHOE
ASSESSOR'S MAPS BK.110 , PG.01
COUNTY OF TULARE, STATE OF CALIFORNIA, U.S.A.

NOTE: Assessor's Parcel Numbers Shown in Circles (1)
Assessor's Block Numbers Shown in Elipses (123)

REVISION	DATE	TECH
ABAND. AVE. 332	03/03/2003	KMS