SEC'S 3 & 4, T.18S., R.26E., M.D.B.&M.

Tax Area Codes 110-05
153-070 153-071
161-005 161-006
161-021

DISCLAIMER

THIS MAP WAS PREPARED FOR LOCAL PROPERTY ASSESSMENT PURPOSES ONLY AND THE PARCELS SHOWN HEREON MAY NOT COMPLY WITH STATE AND LOCAL SUBDIVISION ORDINANCES, AND NO LIABILITY IS ASSUMED FOR THE USE OF THE INFORMATION SHOWN HEREON.

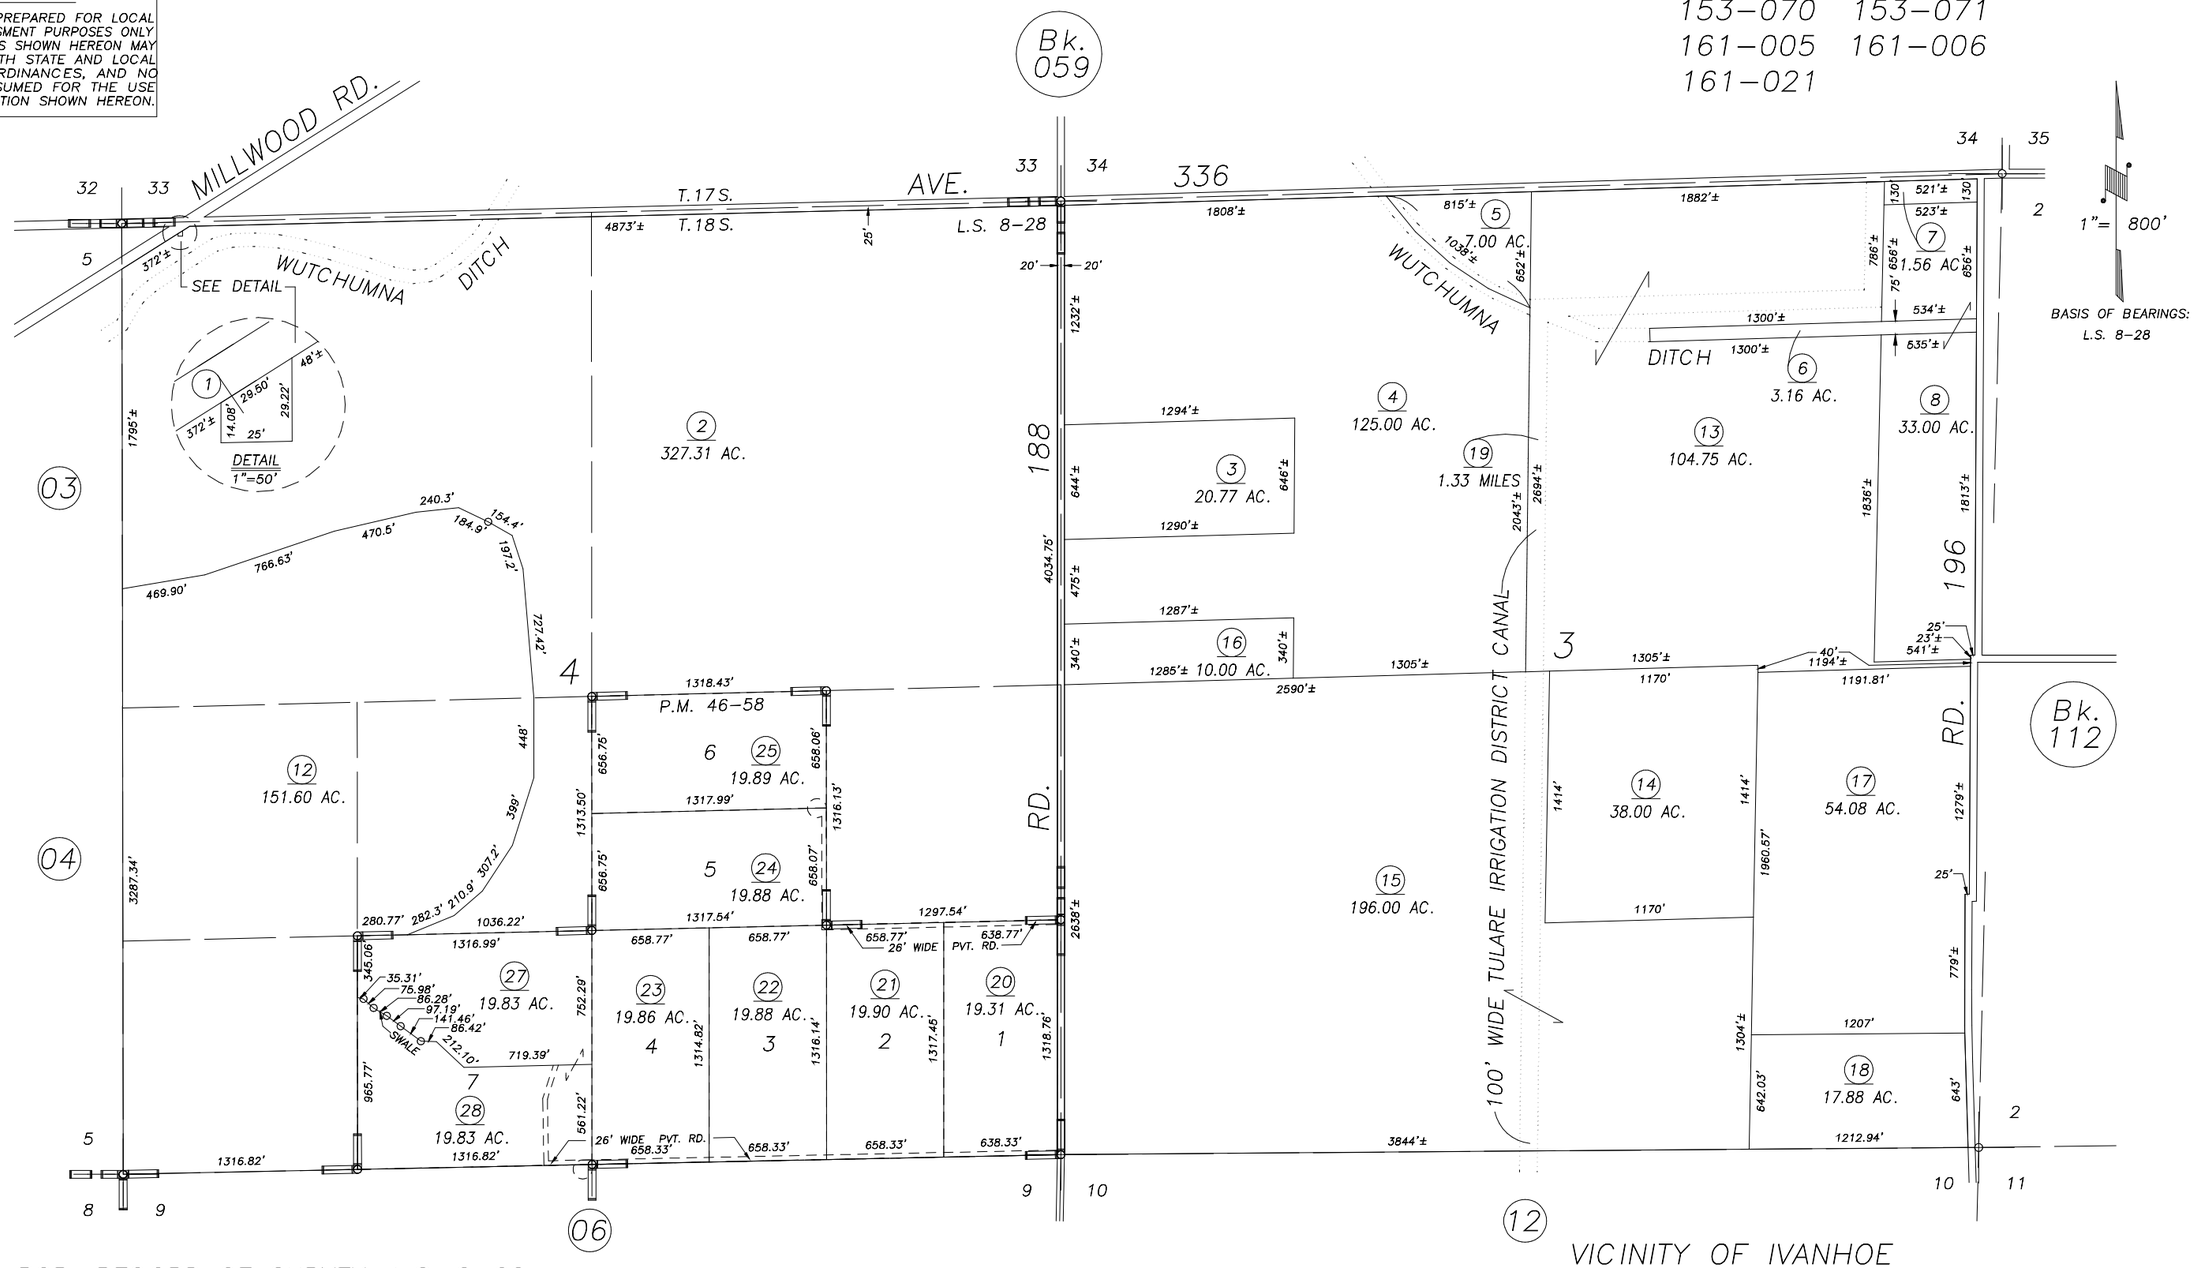

POR. RECORD OF SURVEY, L.S. 8-28
POR. PARCEL MAP NO. 4553, P.M. 46-58

VICINITY OF IVANHOE
ASSESSOR'S MAPS BK.110 , PG.05
COUNTY OF TULARE, CALIFORNIA, U.S.A.

NOTE: Assessor's Parcel Numbers Shown in Circles (1)
Assessor's Block Numbers Shown in Elipses (123)

REVISION	DATE	TECH
2013-0080475	07/07/2014	ARP