DISCLAIMER

THIS MAP WAS PREPARED FOR LOCAL PROPERTY ASSESSMENT PURPOSES ONLY. THE PARCELS SHOWN HEREON MAY NOT COMPLY WITH STATE AND LOCAL SUBDIVISION ORDINANCES. NO LIABILITY IS ASSUMED FOR THE USE OF THE INFORMATION HEREON.

REVISED: 02/17/2010
REASON: 2008-0059872
CAD TECH: CBT

S. POR., SEC. 16, T.18S., R.26E, M.D.B.&M.

TAX CODE AREA
086-019

110-10

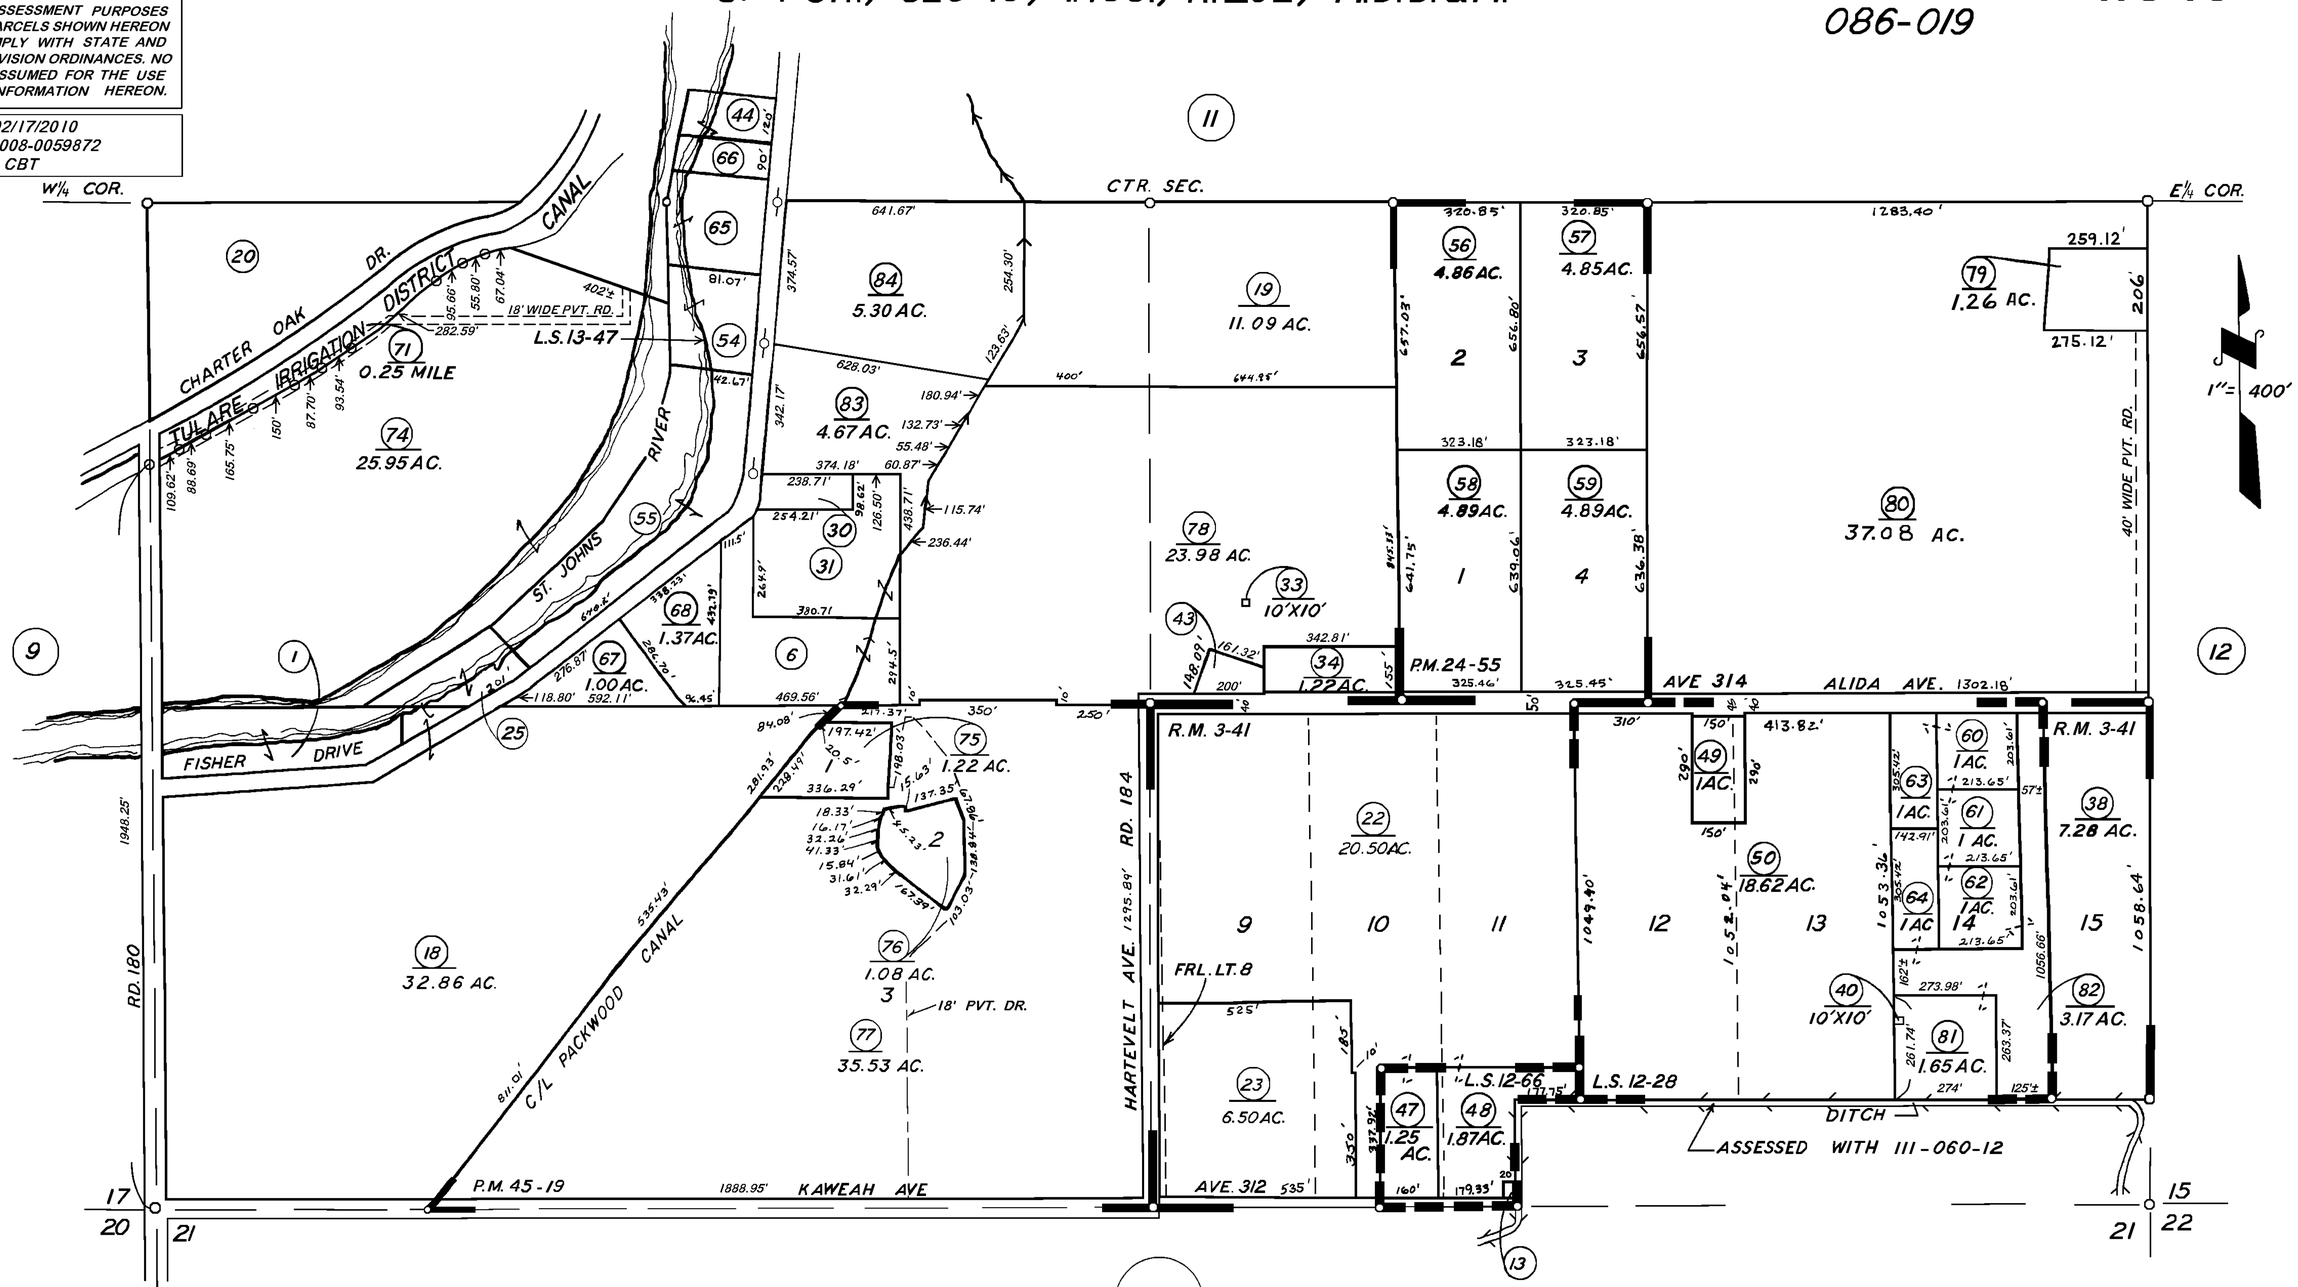

POR. HARTVELTS SUB. R.M. 3-41
RECORD OF SURVEY L.S. 12-28
RECORD OF SURVEY L.S. 12-66
RECORD OF SURVEY L.S. 13-47
PARCEL MAP 2354 P.M. 24-55
PARCEL MAP 4414 P.M. 45-19

VICINITY OF IVANHOE

ASSESSOR'S MAPS BK. 110, PG. 10

COUNTY OF TULARE, CALIF.

NOTE — ASSESSOR'S BLOCK NUMBERS SHOWN IN ELLIPSES
ASSESSOR'S PARCEL NUMBERS SHOWN IN CIRCLES