E 1/2 SEC. 18, T.18S., R.26E., M.D.B. & M.

TAX CODE AREA
086-016
086-017
153-034

110-13

**DISCLAIMER**

THIS MAP WAS PREPARED FOR LOCAL PROPERTY ASSESSMENT PURPOSES ONLY. THE PARCELS SHOWN HEREON MAY NOT COMPLY WITH STATE AND LOCAL SUBDIVISION ORDINANCES. NO LIABILITY IS ASSUMED FOR THE USE OF THE INFORMATION HEREON.

REVISED: 06/16/2010
REASON: ADJ. PG. UPDATE
CAD TECH: CBT

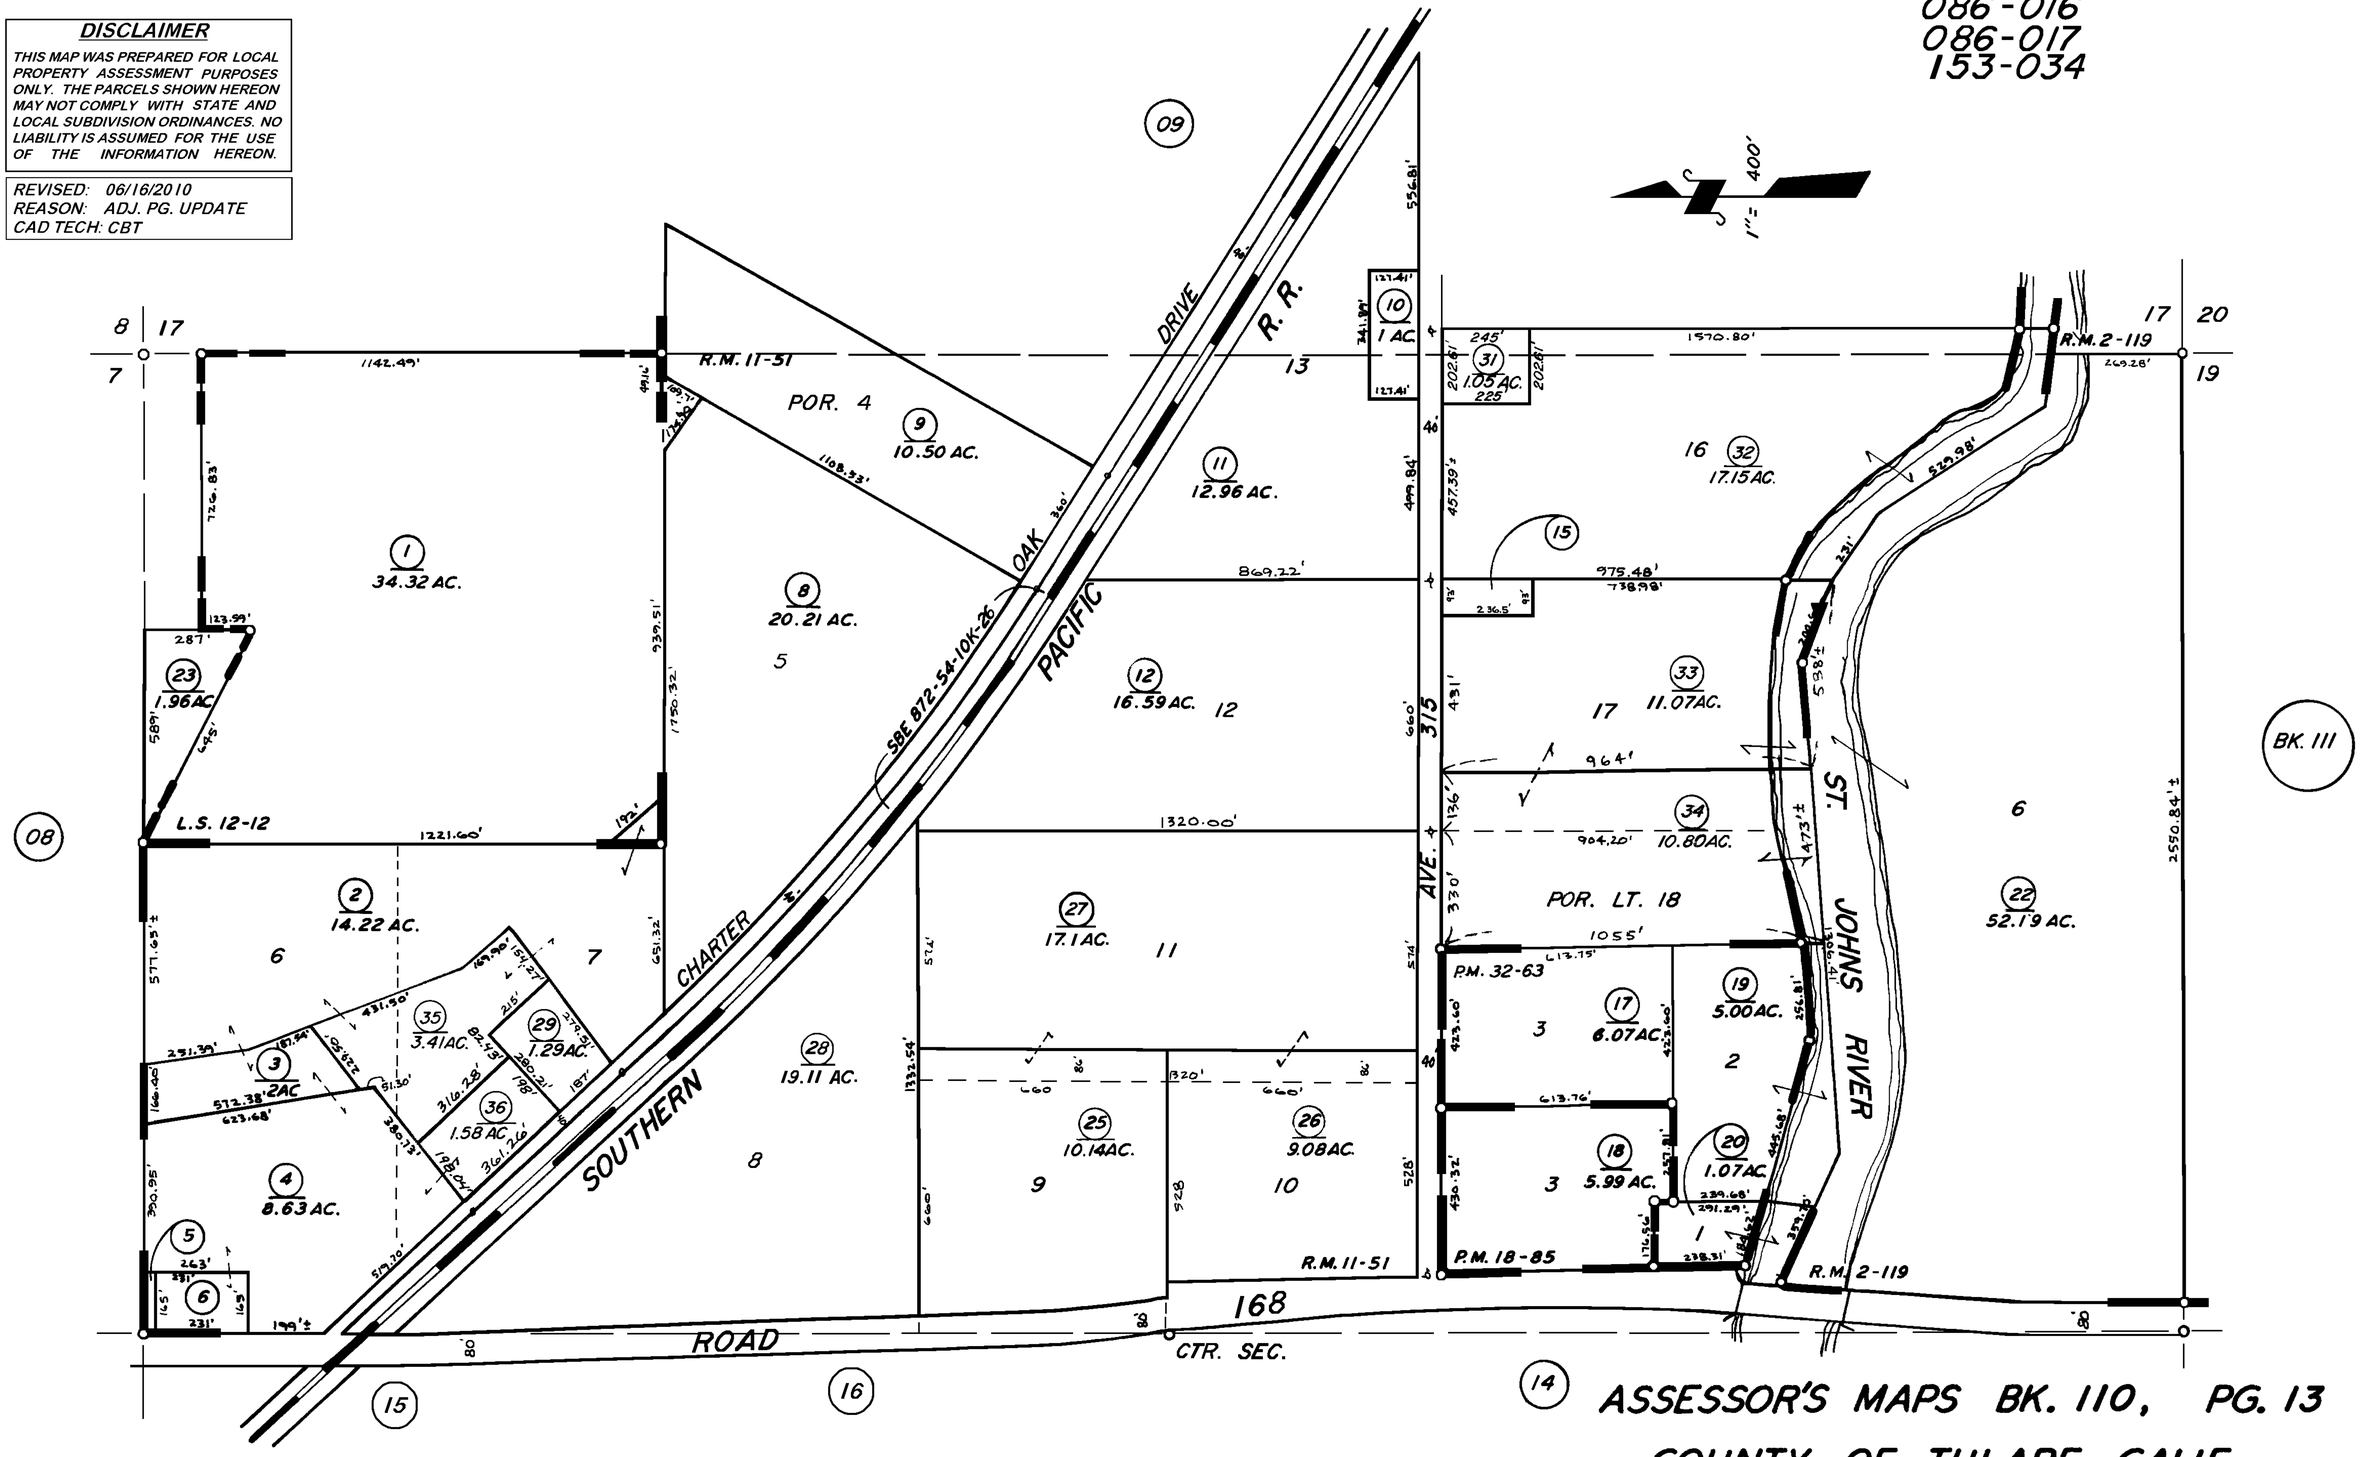


POR. LEIGH TRACT, R.M. 2-119
VENICE COVE SUB., R.M. 11-51
RECORD OF SURVEY, L.S. 12-12

PARCEL MAP NO. 1784, P.M. 18-85
PARCEL MAP NO. 3162, P.M. 32-63

NOTE — ASSESSOR'S BLOCK NUMBERS SHOWN IN ELLIPSES
ASSESSOR'S PARCEL NUMBERS SHOWN IN CIRCLES

ASSESSOR'S MAPS BK. 110, PG. 13
COUNTY OF TULARE, CALIF.