DISCLAIMER

THIS MAP WAS PREPARED FOR LOCAL PROPERTY ASSESSMENT PURPOSES ONLY AND THE PARCELS SHOWN HEREON MAY NOT COMPLY WITH STATE AND LOCAL SUBDIVISION ORDINANCES, AND NO LIABILITY IS ASSUMED FOR THE USE OF THE INFORMATION SHOWN HEREON.

S1/2 SECTION 19, T.18S., R.26E., M.D.B. & M.

Tax Area Code 111–01

153–026
153–029

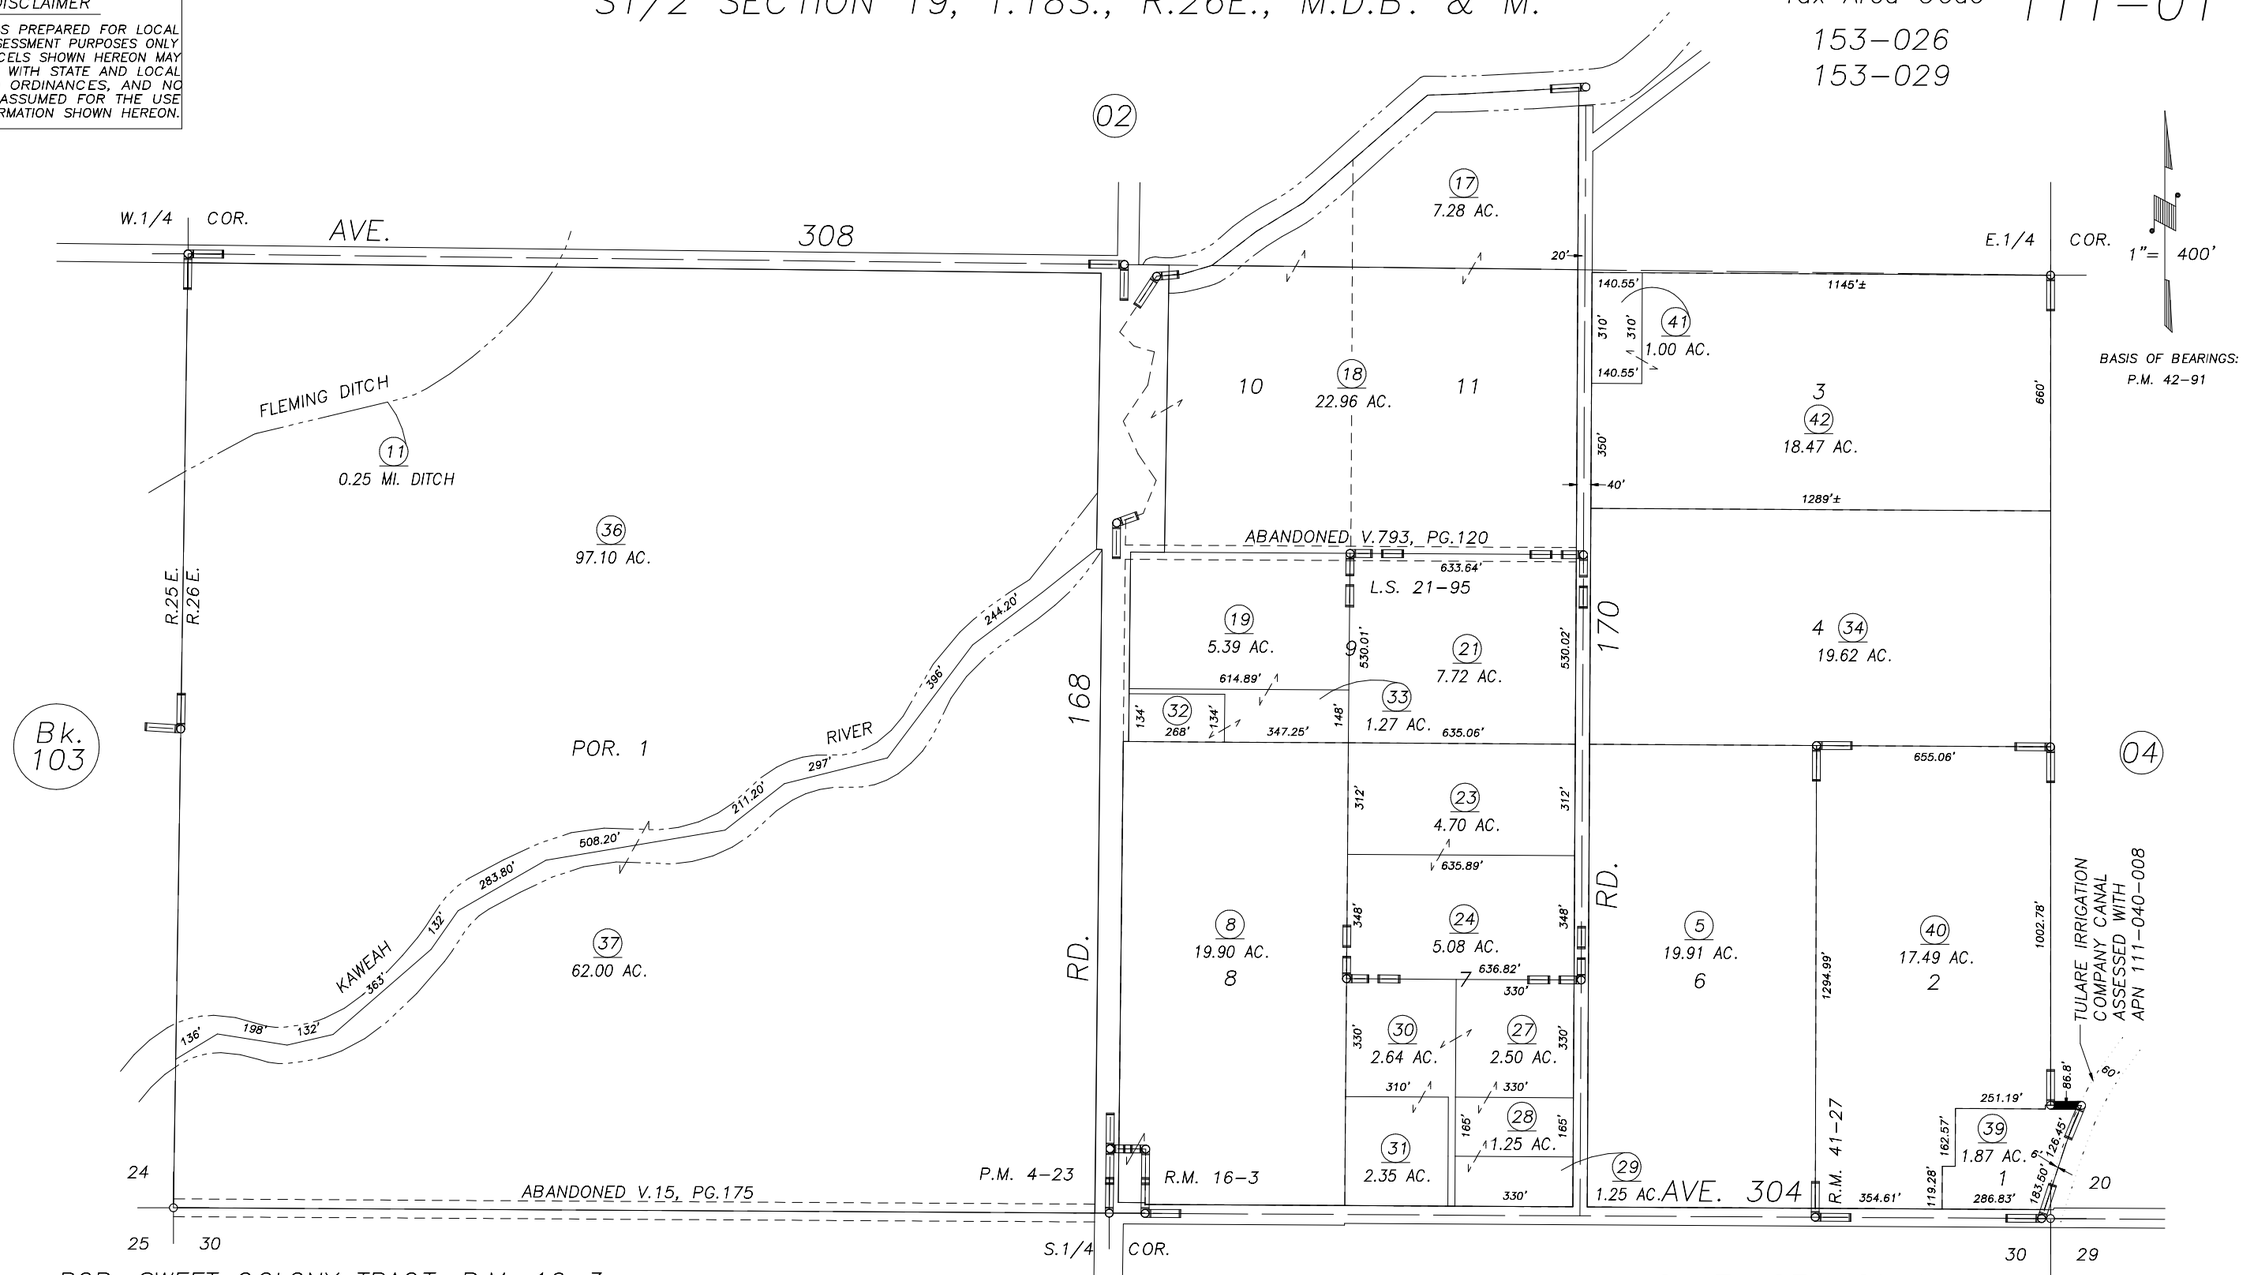

POR. SWEET COLONY TRACT, R.M. 16–3
POR. PARCEL MAP 323, P.M. 4–23
RECORD OF SURVEY, L.S. 21–95
TRACT NO. 760, R.M. 41–27

VICINITY OF VISALIA
ASSESSOR'S MAPS BK.111 , PG.01
COUNTY OF TULARE, CALIFORNIA, U.S.A.

NOTE: Assessor's Parcel Numbers Shown in Circles (1)
Assessor's Block Numbers Shown in Elipses (123)

REVISION	DATE	TECH
2006–0133153	05/18/2009	JRS