DISCLAIMER

THIS MAP WAS PREPARED FOR LOCAL PROPERTY ASSESSMENT PURPOSES ONLY. THE PARCELS SHOWN HEREON MAY NOT COMPLY WITH STATE AND LOCAL SUBDIVISION ORDINANCES. NO LIABILITY IS ASSUMED FOR THE USE OF THE INFORMATION HEREON.

REVISED: 03/26/2013
REASON: 2010-0043589
CAD TECH: LLB

N½ SEC.19, T.18S., R.26E, M.D.B.& M.

TAX CODE AREA
086-014
086-016

111-02

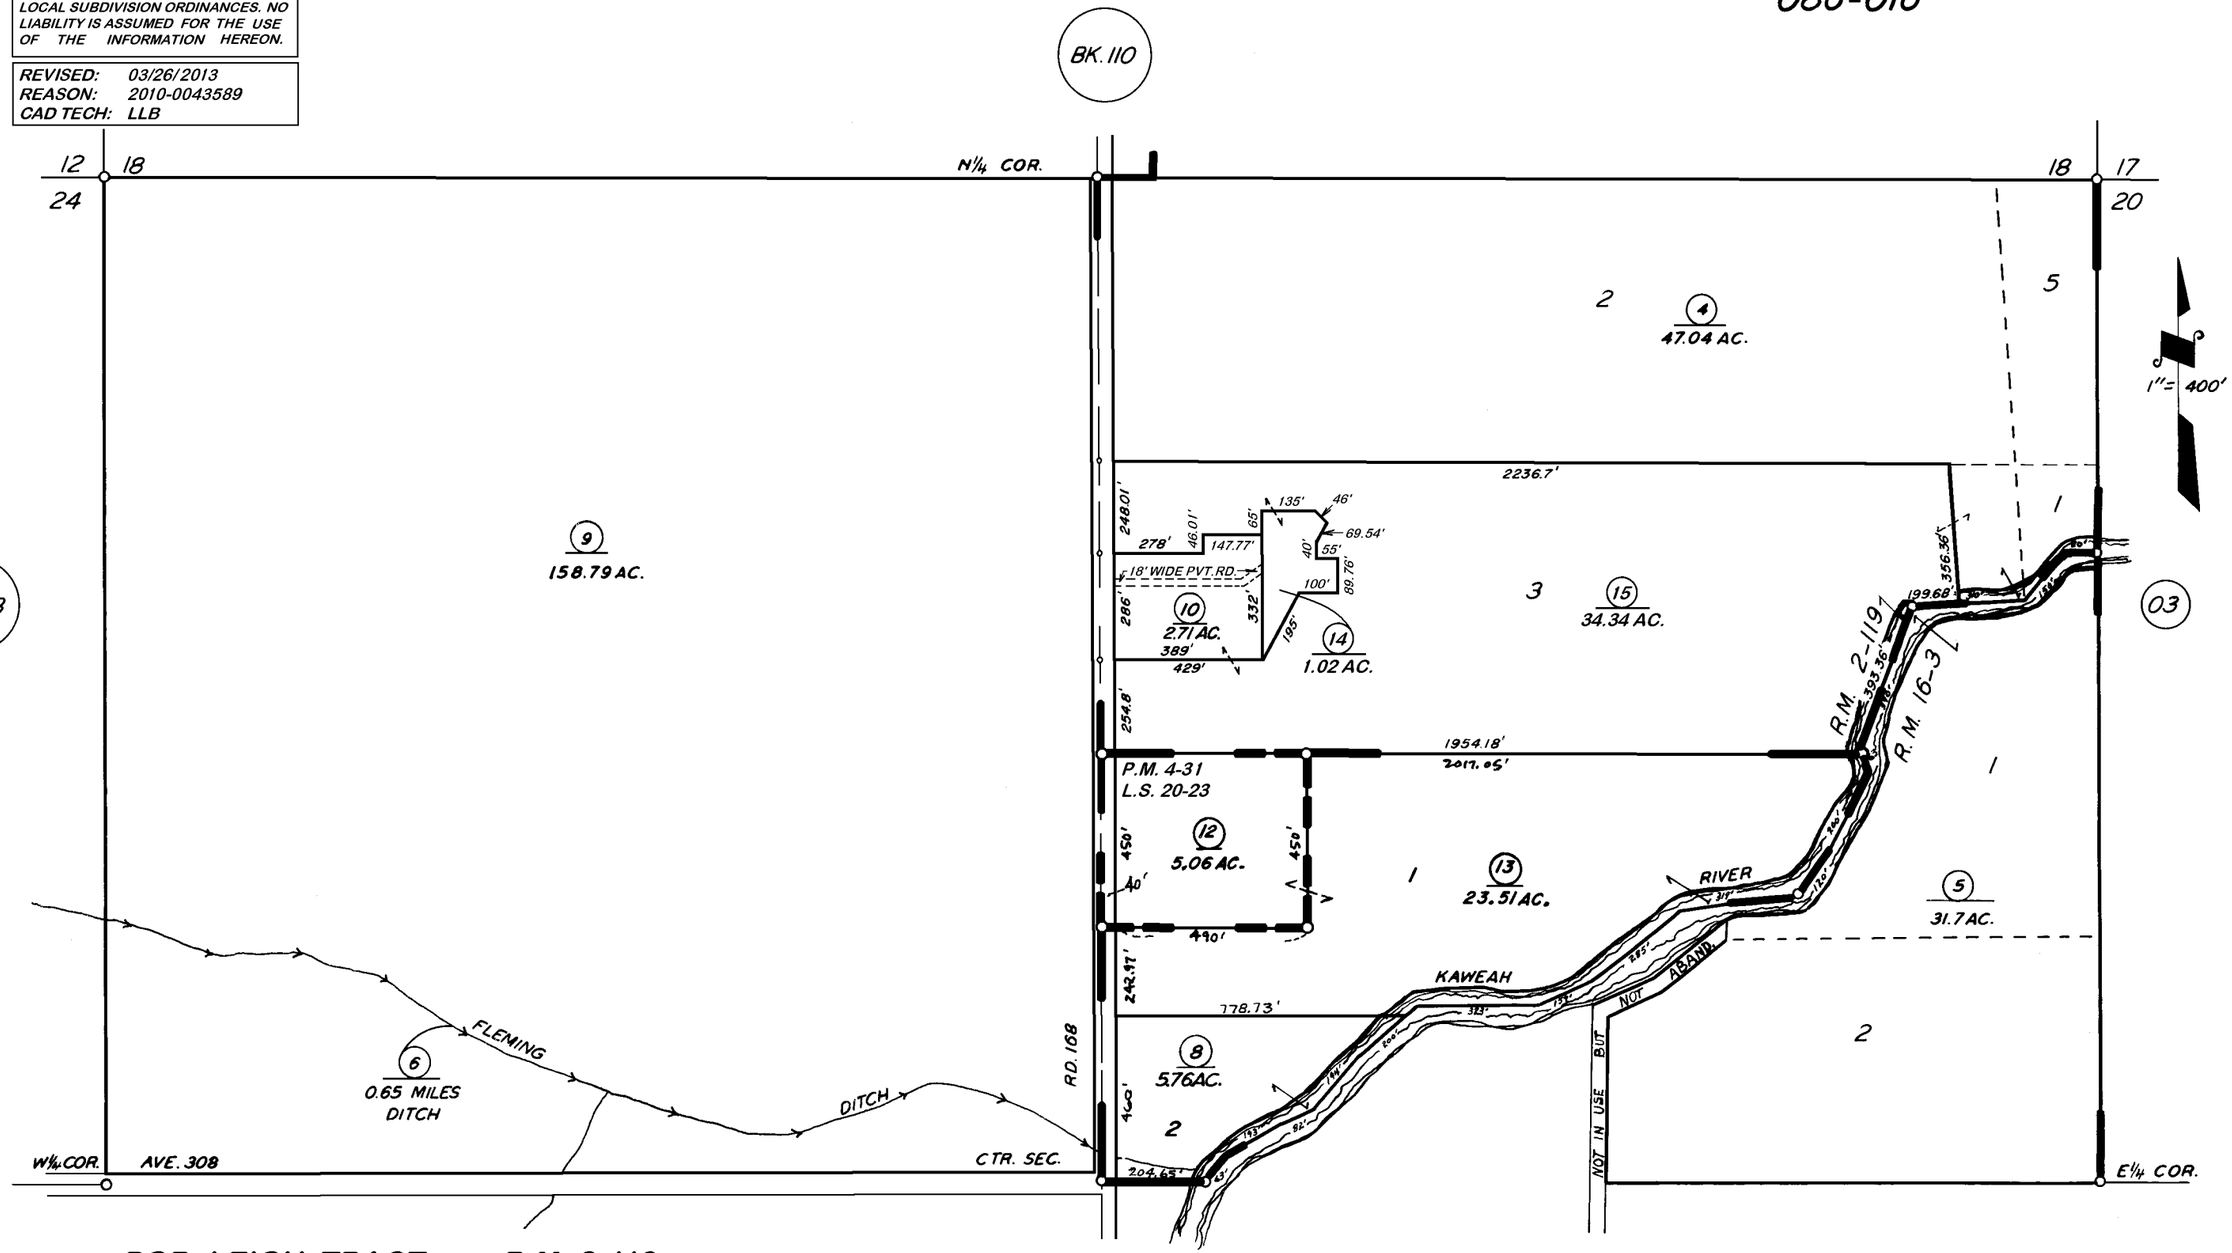

POR. LEIGH TRACT, R.M. 2-119
POR. SWEET COLONY, R.M. 16-3
PARCEL MAP NO. 331, P.M. 4-31
RECORD OF SURVEY, L.S. 20-23

01

VICINITY OF VISALIA

ASSESSOR'S MAPS BK. 111, PG. 02
COUNTY OF TULARE, CALIF.

NOTE — ASSESSOR'S BLOCK NUMBERS SHOWN IN ELLIPSES
ASSESSOR'S PARCEL NUMBERS SHOWN IN CIRCLES