N.1/2 SEC.21, T.18S., R.26E., M.D.B.&M.

Tax Area Codes 111–06
086–019

Bk. 110

DISCLAIMER

THIS MAP WAS PREPARED FOR LOCAL PROPERTY ASSESSMENT PURPOSES ONLY AND THE PARCELS SHOWN HEREON MAY NOT COMPLY WITH STATE AND LOCAL SUBDIVISION ORDINANCES, AND NO LIABILITY IS ASSUMED FOR THE USE OF THE INFORMATION SHOWN HEREON.

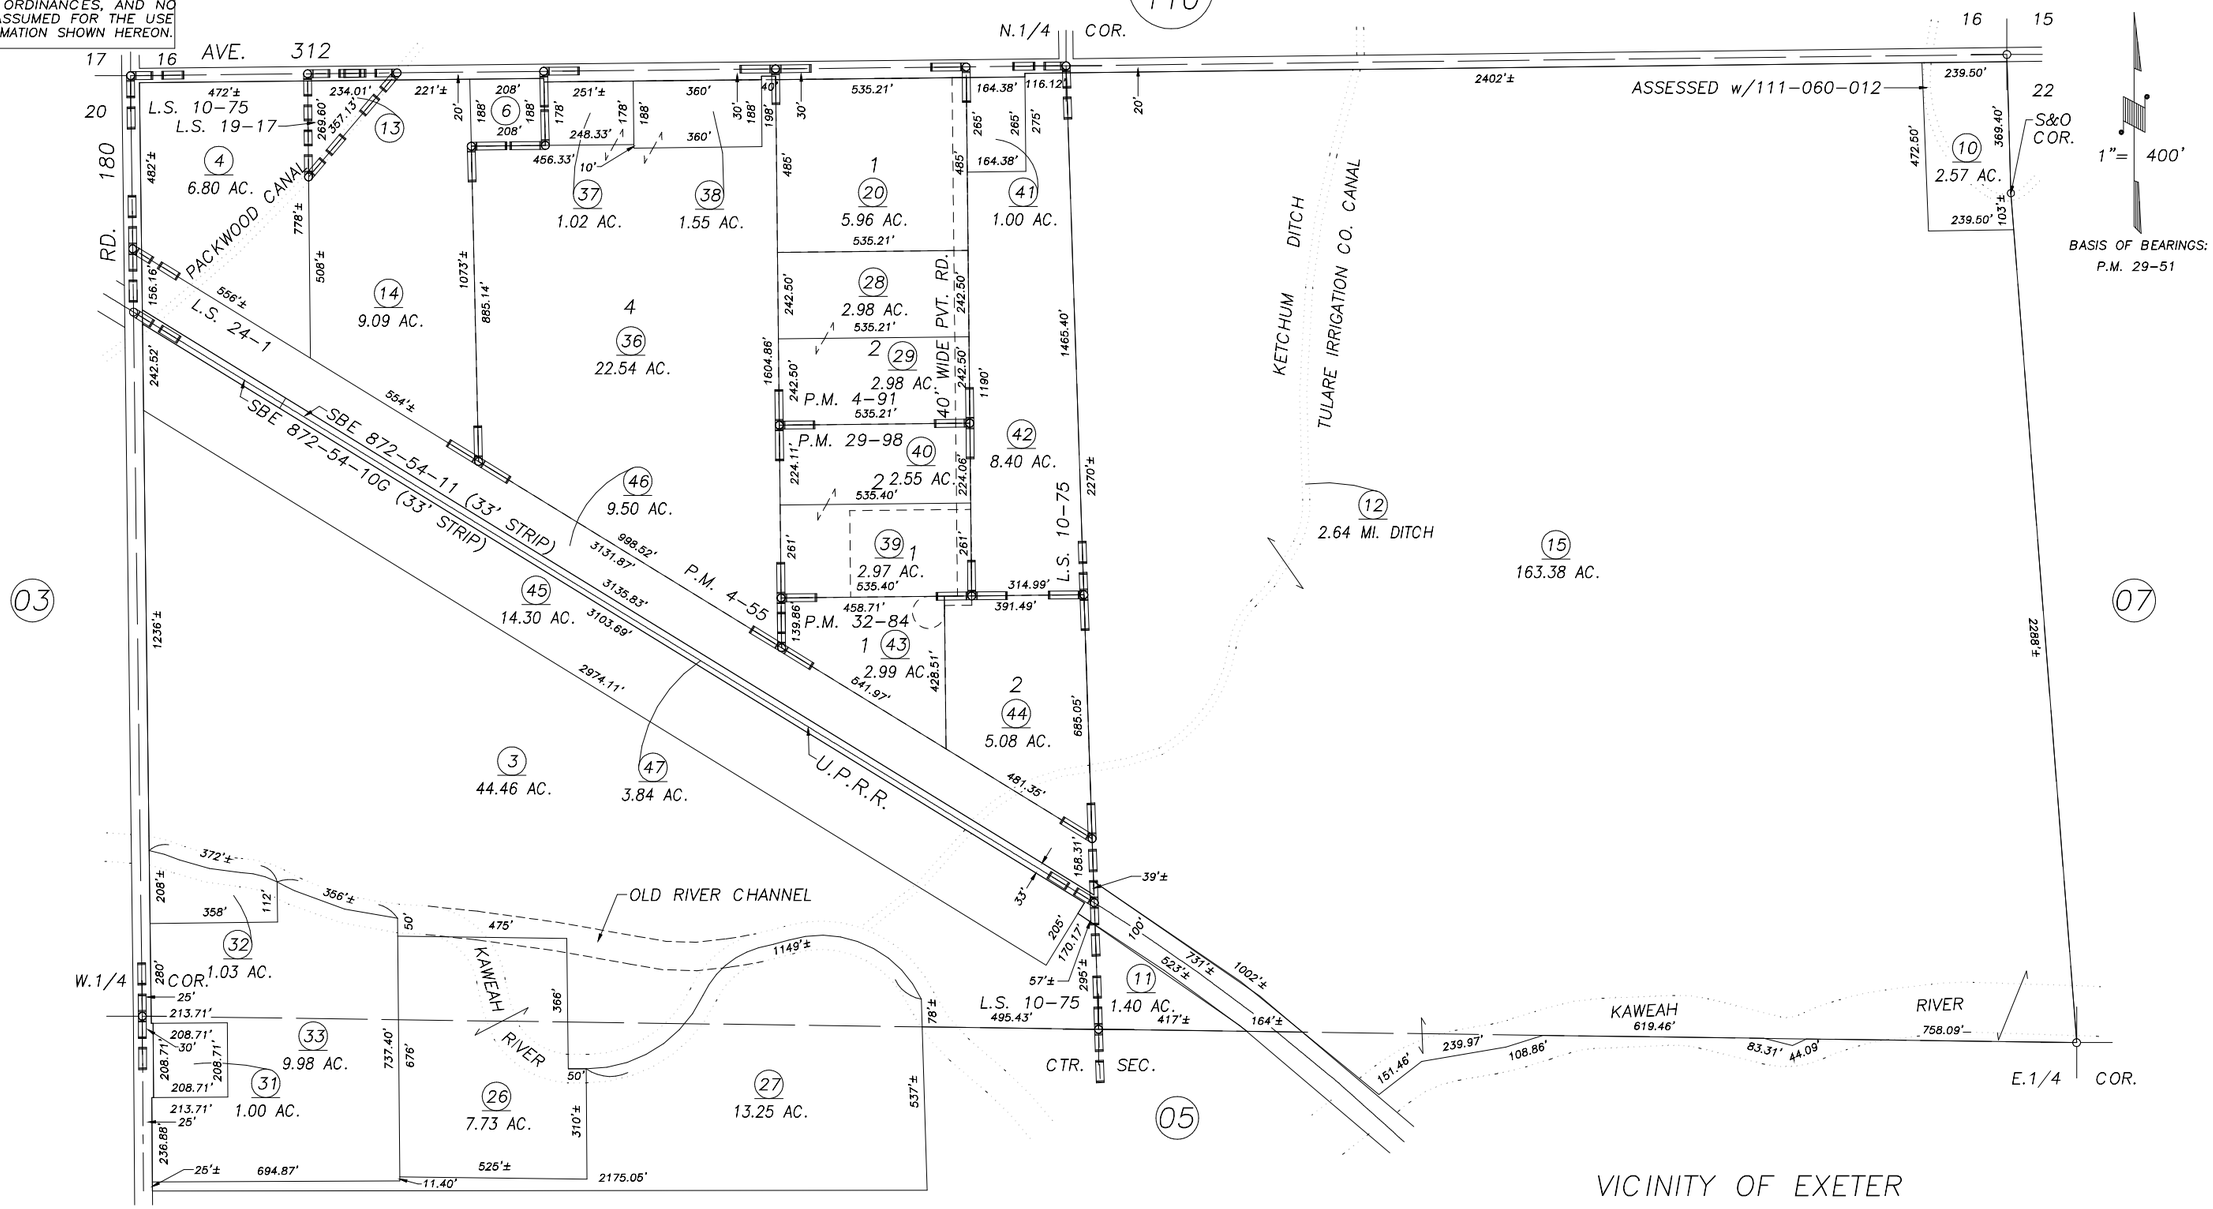

POR. RECORD OF SURVEY, L.S. 10–75
PARCEL MAP 355, P.M. 4–55
PARCEL MAP 391, P.M. 4–91
PARCEL MAP 2897, P.M. 29–98
PARCEL MAP 3183, P.M. 32–84

RECORD OF SURVEY, L.S. 19–17
RECORD OF SURVEY, L.S. 24–1

VICINITY OF EXETER
ASSESSOR'S MAPS BK.111 , PG.06
COUNTY OF TULARE, CALIFORNIA, U.S.A.

NOTE: Assessor's Parcel Numbers Shown in Circles (1)
Assessor's Block Numbers Shown in Elipses (123)

REVISION	DATE	TECH
2002–0000353	11/20/2003	PHN