DISCLAIMER

THIS MAP WAS PREPARED FOR LOCAL PROPERTY ASSESSMENT PURPOSES ONLY. THE PARCELS SHOWN HEREON MAY NOT COMPLY WITH STATE AND LOCAL SUBDIVISION ORDINANCES. NO LIABILITY IS ASSUMED FOR THE USE OF THE INFORMATION HEREON.

REVISED: 06/20/2006
REASON: TRAC CHANGE
CAD TECH: PHN

N. POR., SEC. 31, T.18S., R.26E., M.D.B. & M.

TAX CODE AREA
008-025 087-003
153-027

111-19

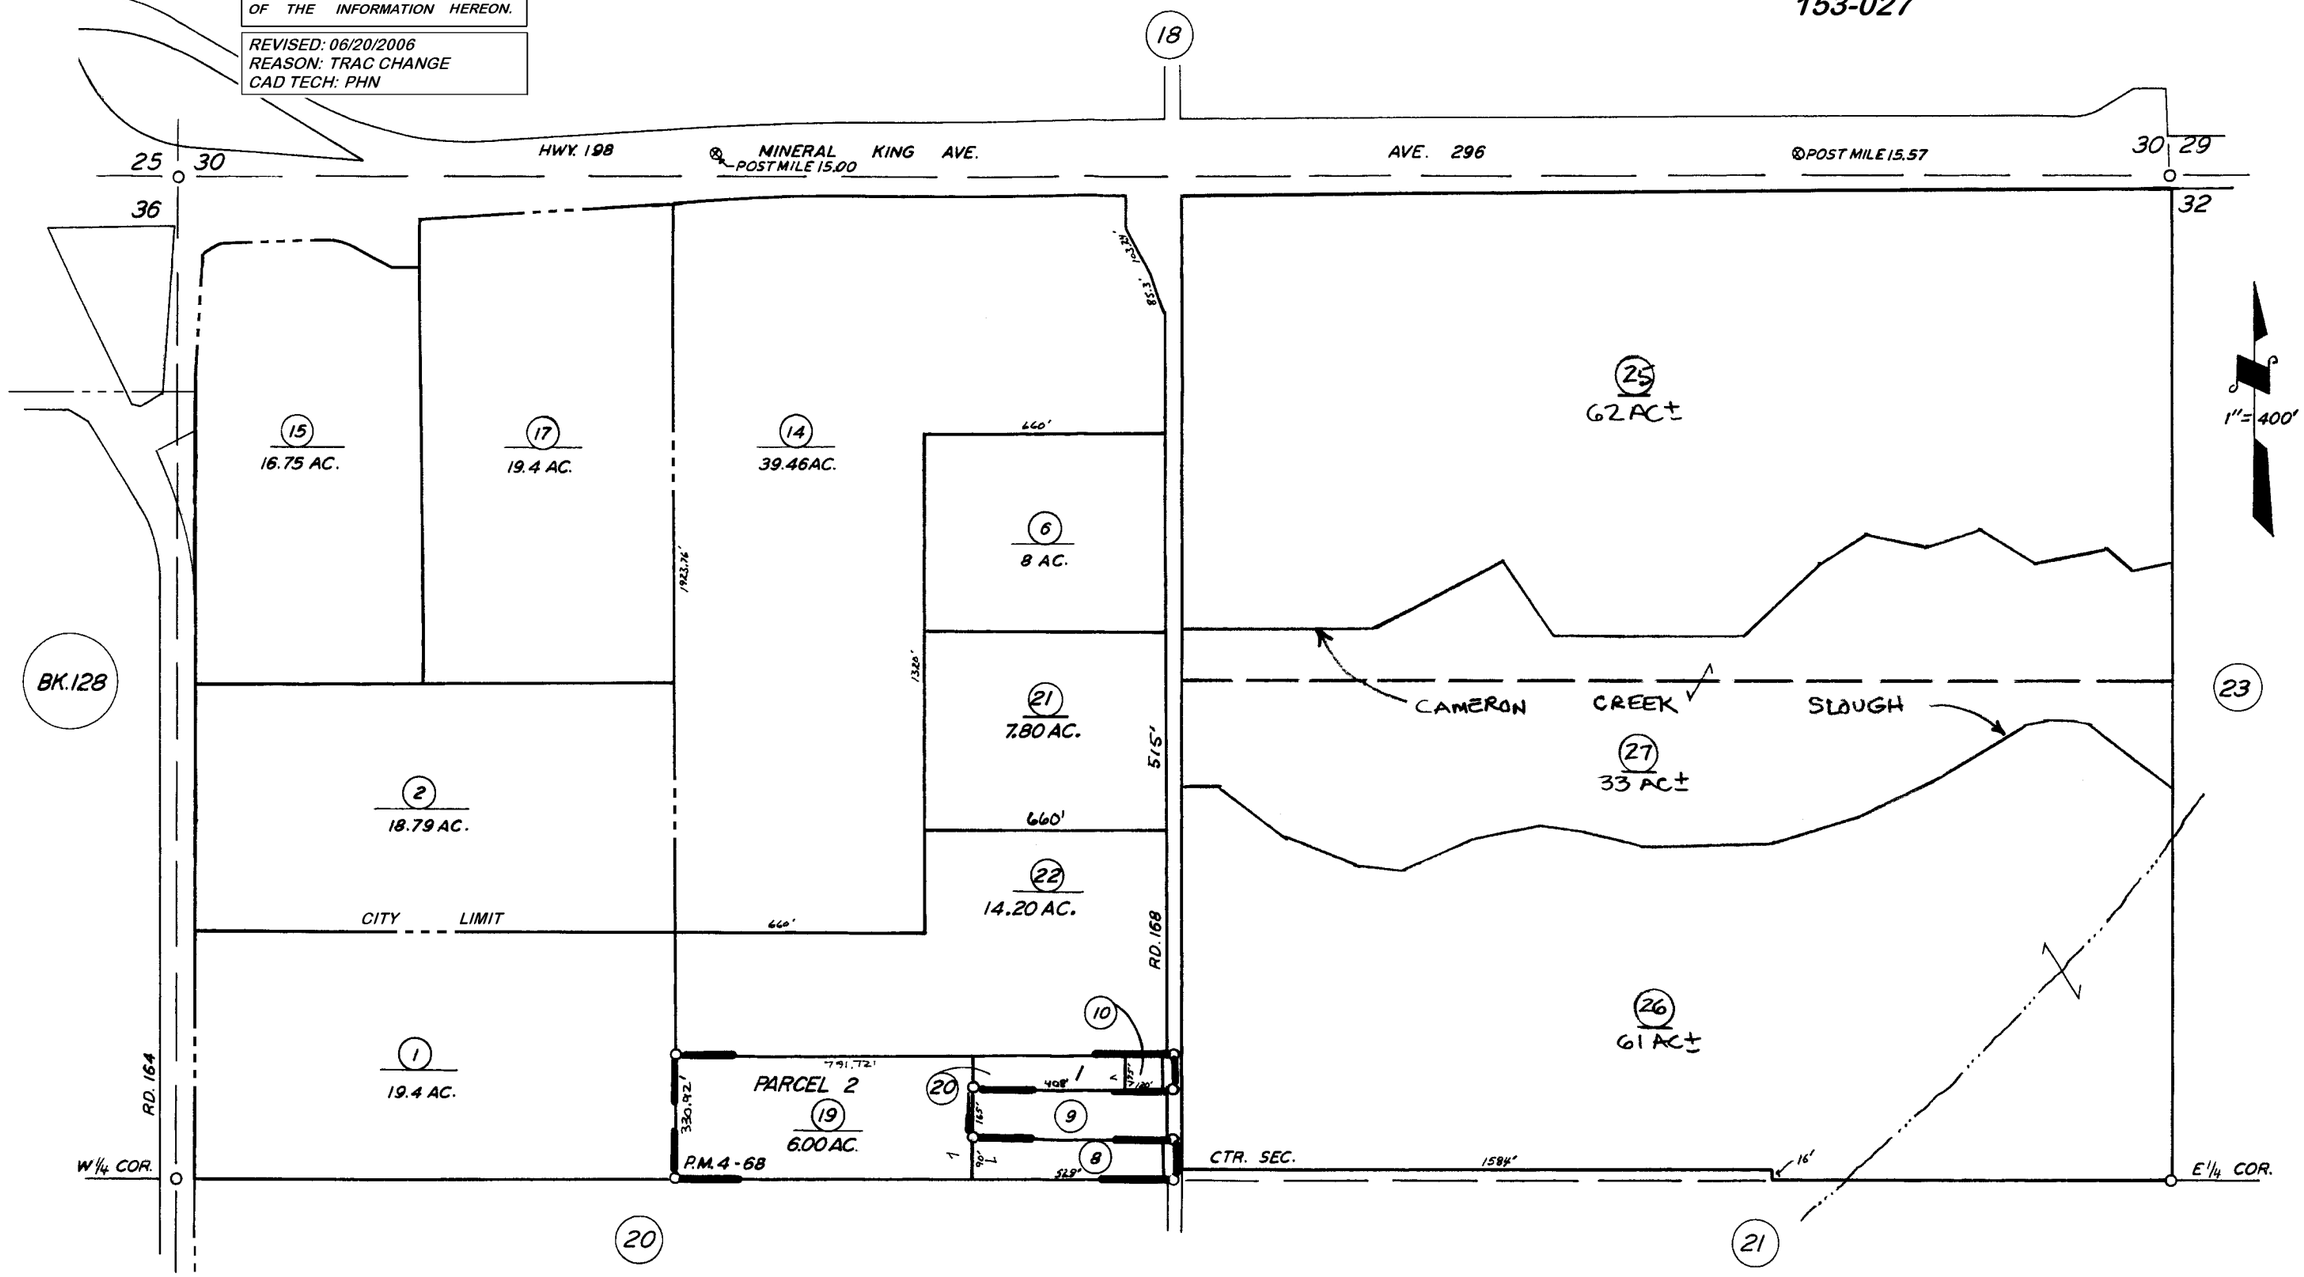

PARCEL MAP 368, P.M. 4-68

VICINITY OF EXETER

ASSESSOR'S MAPS BK. 111, PG. 19

COUNTY OF TULARE, CALIF.

NOTE — ASSESSOR'S BLOCK NUMBERS SHOWN IN ELLIPSES
ASSESSOR'S PARCEL NUMBERS SHOWN IN CIRCLES