DISCLAIMER

THIS MAP WAS PREPARED FOR LOCAL PROPERTY ASSESSMENT PURPOSES ONLY. THE PARCELS SHOWN HEREON MAY NOT COMPLY WITH STATE AND LOCAL SUBDIVISION ORDINANCES. NO LIABILITY IS ASSUMED FOR THE USE OF THE INFORMATION HEREON.

REVISED: 07/23/2007
REASON: T.R.A.C. CHANGE
CAD TECH: JRS

S. POR., SEC. 31, T. 18S., R. 26E., M.D.B. & M.

TAX CODE AREA

008-020 087-003
008-021 153-027
008-022 153-028

III-21

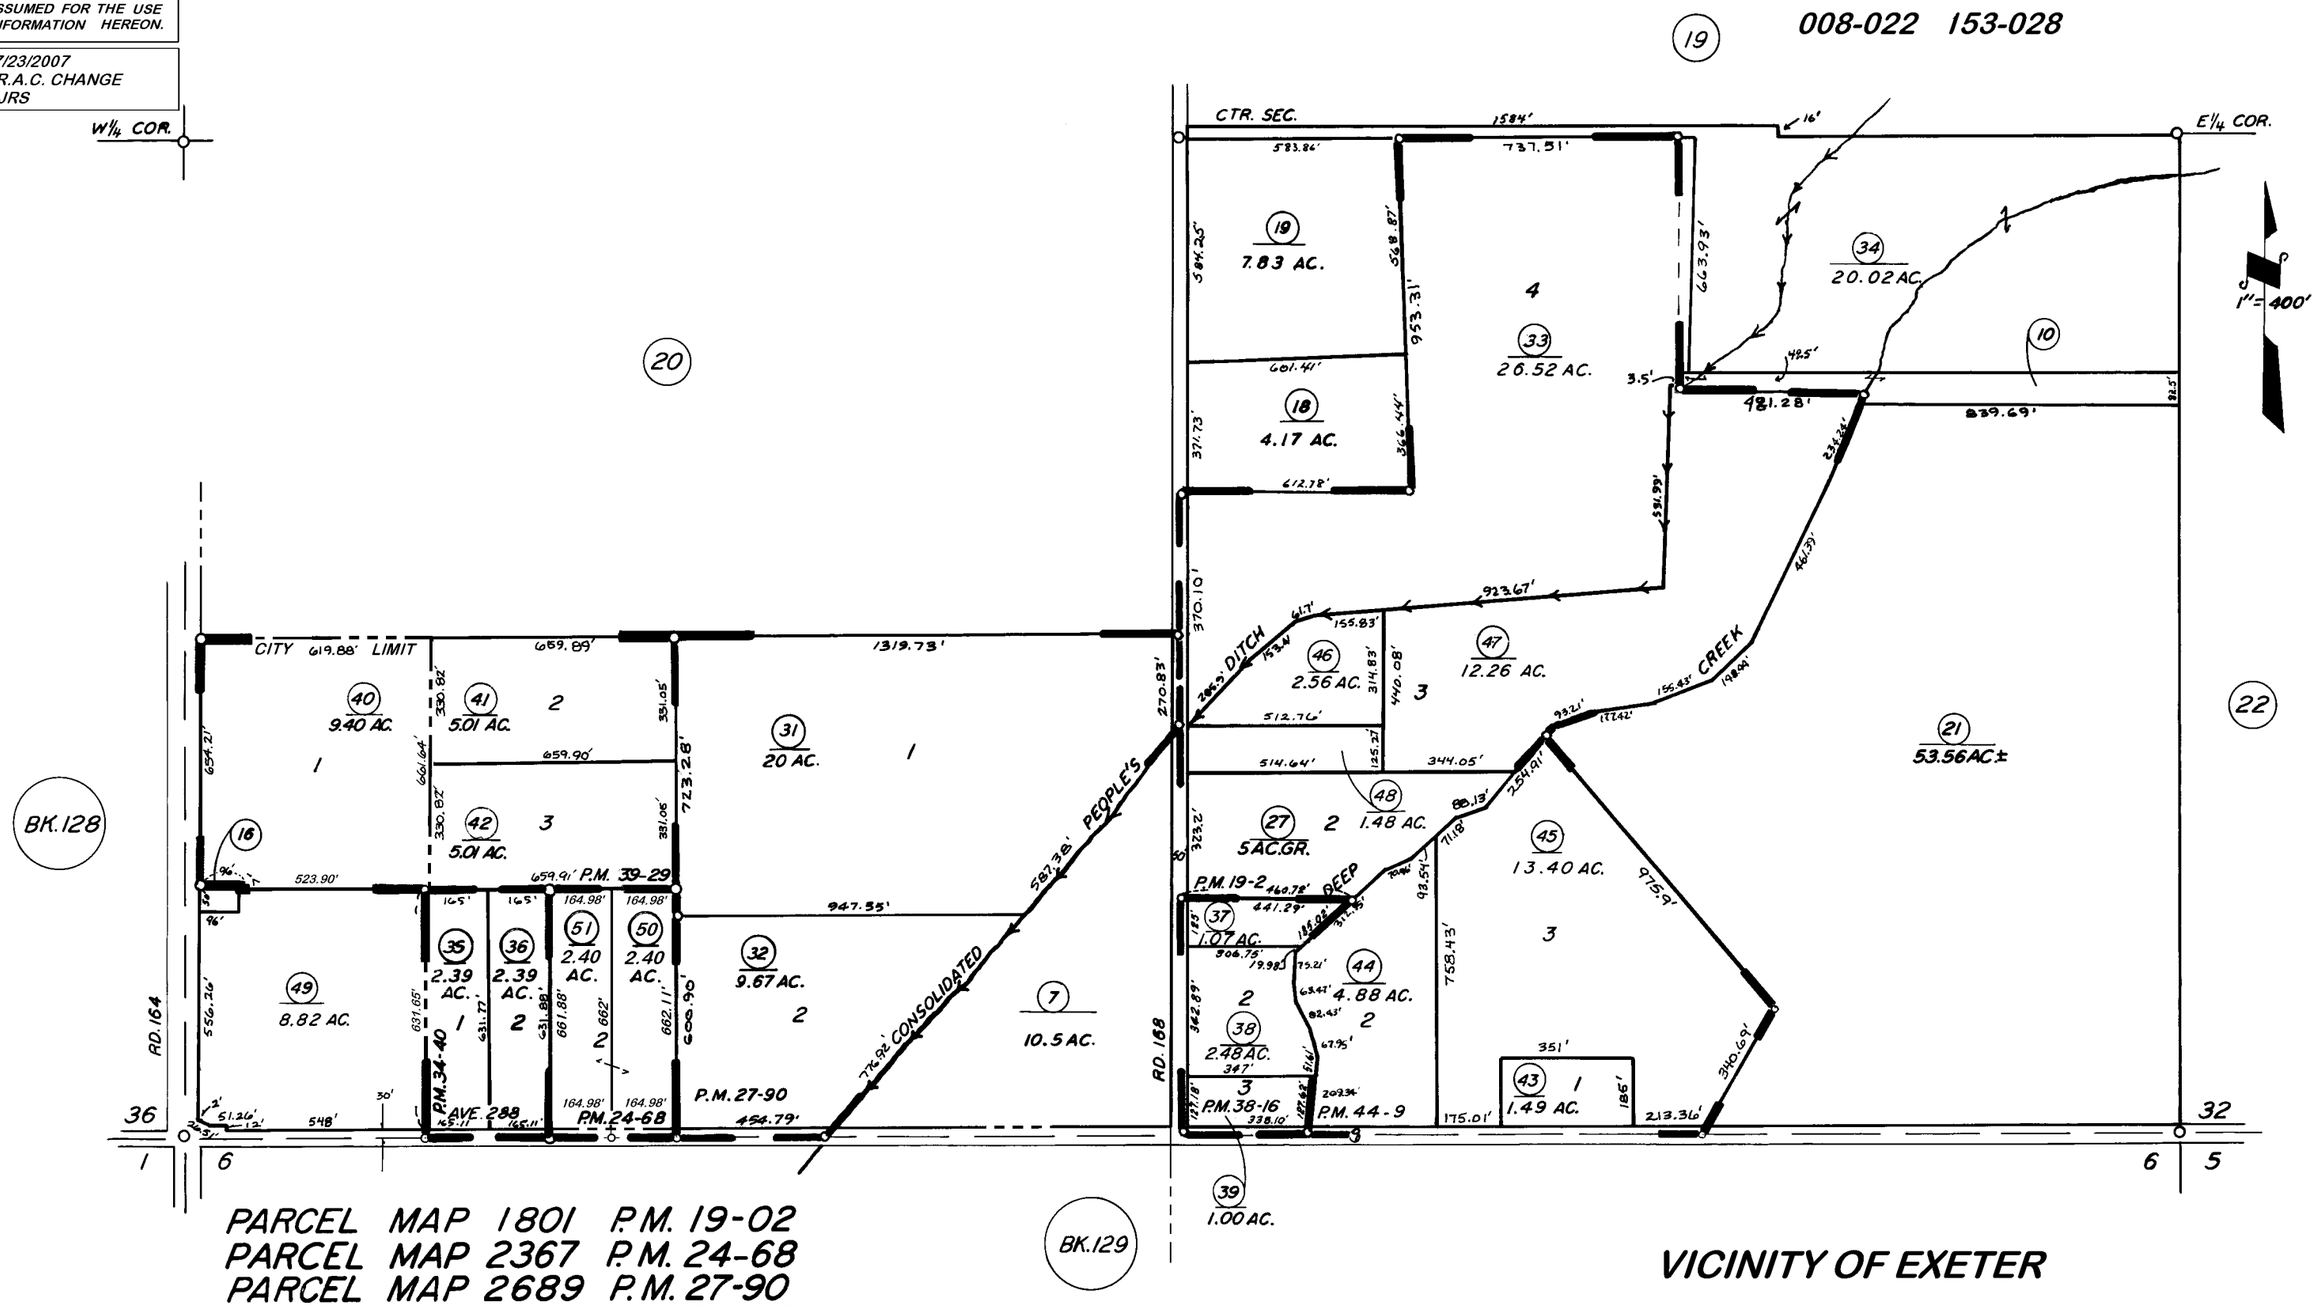

PARCEL MAP 1801 P.M. 19-02
PARCEL MAP 2367 P.M. 24-68
PARCEL MAP 2689 P.M. 27-90
PARCEL MAP 3338 P.M. 34-40
PARCEL MAP 3713 P.M. 38-16
PARCEL MAP 3826 P.M. 39-29
PARCEL MAP 4305 P.M. 44-9

VICINITY OF EXETER

ASSESSOR'S MAPS BK. III, PG. 21

COUNTY OF TULARE, CALIF.

NOTE — ASSESSOR'S BLOCK NUMBERS SHOWN IN ELLIPSES
ASSESSOR'S PARCEL NUMBERS SHOWN IN CIRCLES