S1/2 SEC. 12, T.18S., R.26E., M.D.B.&M.

Tax Area Codes 112–06
161–005

DISCLAIMER

THIS MAP WAS PREPARED FOR LOCAL PROPERTY ASSESSMENT PURPOSES ONLY AND THE PARCELS SHOWN HEREON MAY NOT COMPLY WITH STATE AND LOCAL SUBDIVISION ORDINANCES, AND NO LIABILITY IS ASSUMED FOR THE USE OF THE INFORMATION SHOWN HEREON.

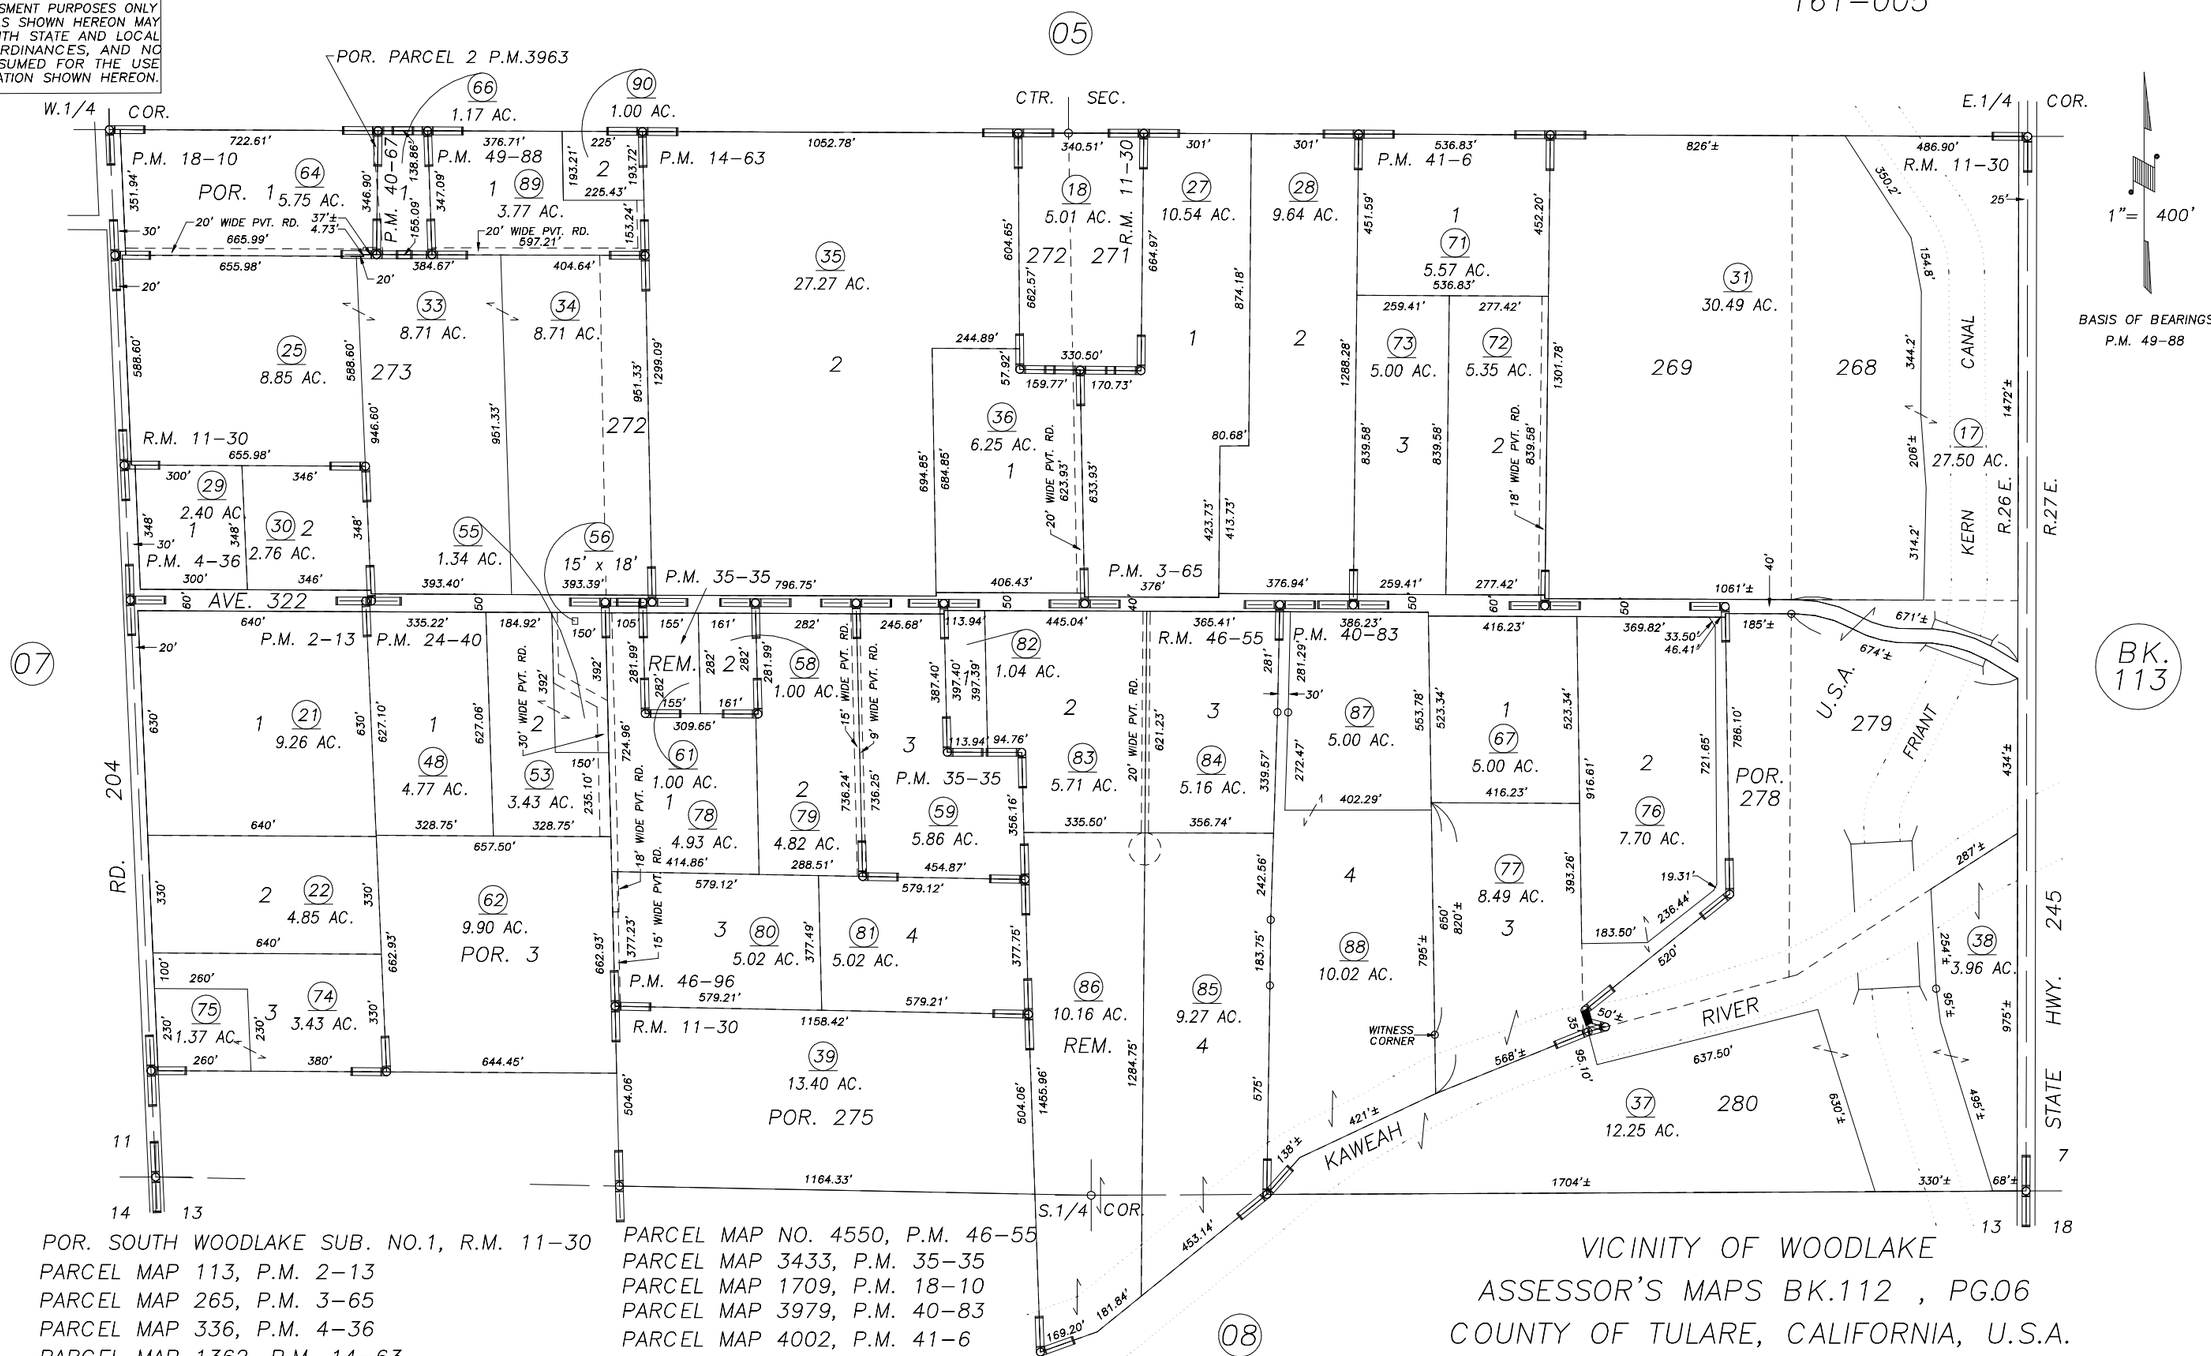

POR. SOUTH WOODLAKE SUB. NO.1, R.M. 11–30
PARCEL MAP 113, P.M. 2–13
PARCEL MAP 265, P.M. 3–65
PARCEL MAP 336, P.M. 4–36
PARCEL MAP 1362, P.M. 14–63
PARCEL MAP 3963, P.M. 40–67
POR. PARCEL MAP 2339, P.M. 24–40

PARCEL MAP NO. 4550, P.M. 46–55
PARCEL MAP 3433, P.M. 35–35
PARCEL MAP 1709, P.M. 18–10
PARCEL MAP 3979, P.M. 40–83
PARCEL MAP 4002, P.M. 41–6
PARCEL MAP 4591, P.M. 46–96
POR. RECORD OF SURVEY, L.S. 17–71 (STATE HWY. 245)
PARCEL MAP NO. 4883, P.M. 49–88

VICINITY OF WOODLAKE
ASSESSOR'S MAPS BK.112 , PG.06
COUNTY OF TULARE, CALIFORNIA, U.S.A.

NOTE: Assessor's Parcel Numbers Shown in Circles (1)
Assessor's Block Numbers Shown in Elipses (123)

REVISION	DATE	TECH
2007–0110948	08/13/2008	CBT