DISCLAIMER

THIS MAP WAS PREPARED FOR LOCAL PROPERTY ASSESSMENT PURPOSES ONLY AND THE PARCELS SHOWN HEREON MAY NOT COMPLY WITH STATE AND LOCAL SUBDIVISION ORDINANCES, AND NO LIABILITY IS ASSUMED FOR THE USE OF THE INFORMATION SHOWN HEREON.

N 1/2 OF S. 2400 FT. OF E. 2242 FT. SEC. 17, T.18S., R.27E., M.D.B.& M.

Tax Area Code 133-009

113-32

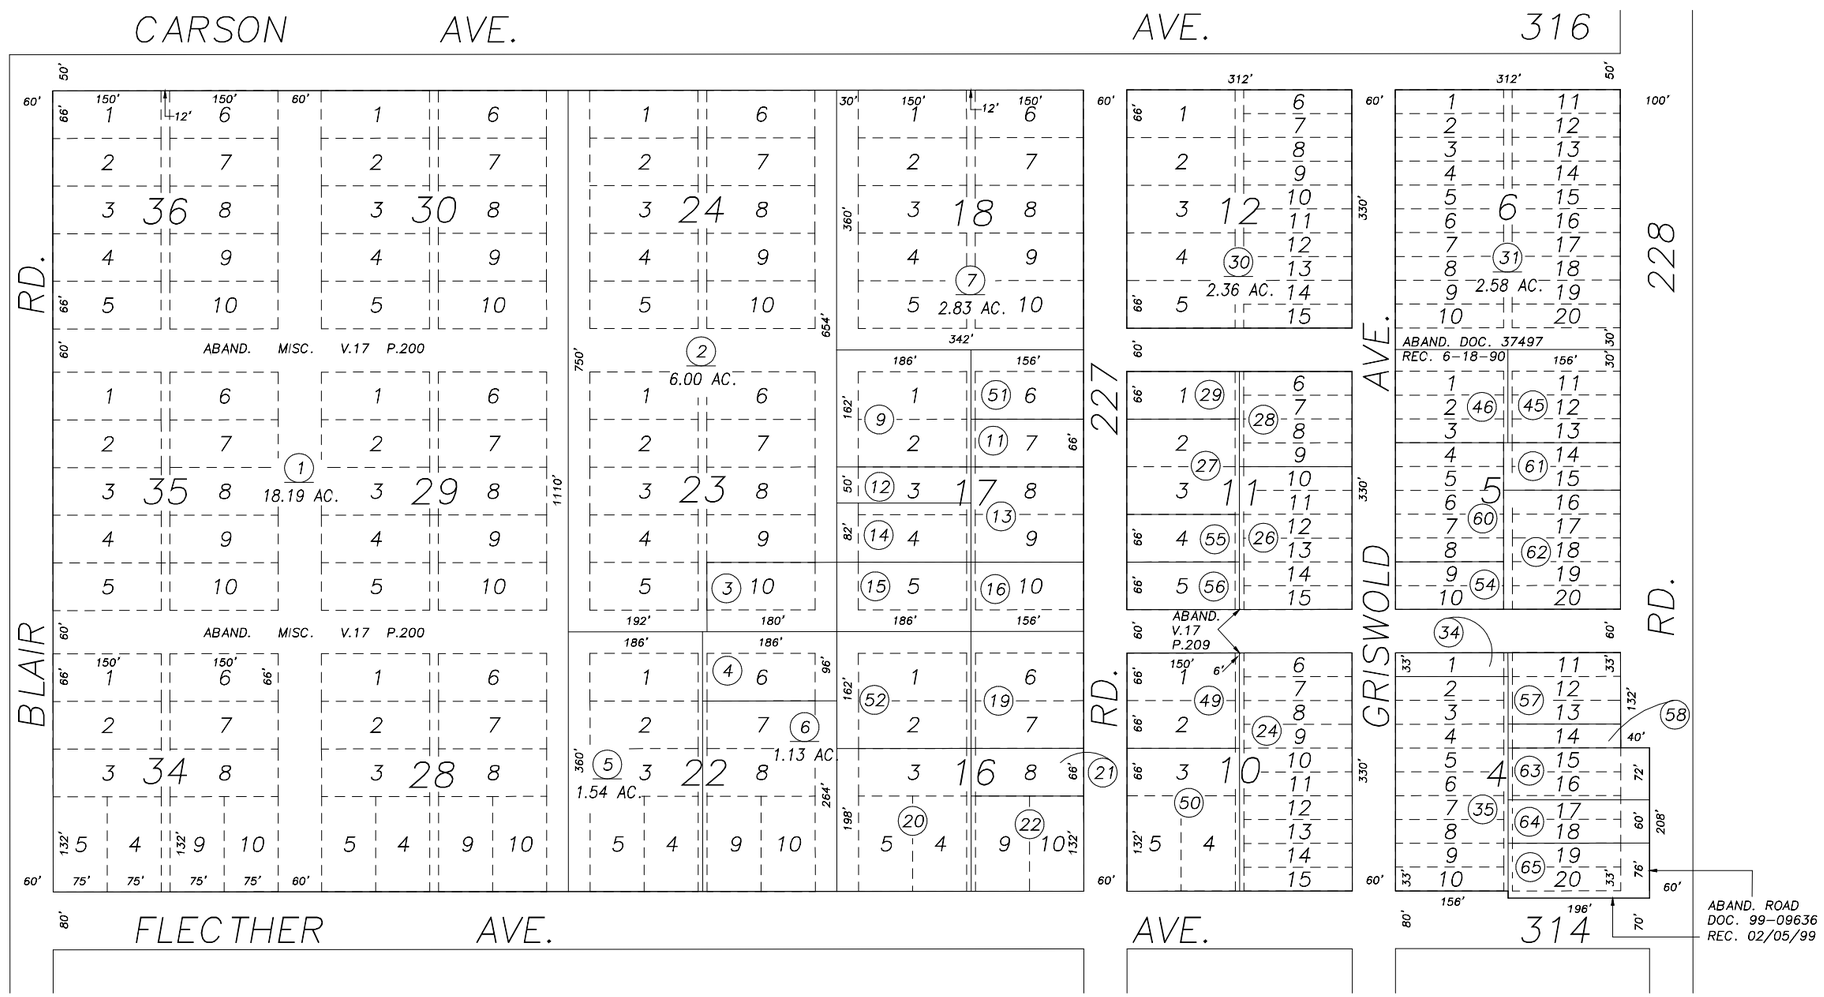

PLA 98-013	12/29/99	JGM
REVISION	DATE	BY

POR. TOWNSITE OF LINDCOVE, R.M. 7-54

ASSESSOR'S MAPS BK. 113 , PG. 32 .
COUNTY OF TULARE, CALIF.

NOTE: Assessor's Block Numbers Shown in Ellipses
Assessor's Parcel Numbers Shown in Circles

00/01