SEC S.4&5, T.18S., R.28E., M.D.B.&M.

Tax Area Codes 114–01

133–002
133–008
146–002
146–007

Bk. 066

DISCLAIMER

THIS MAP WAS PREPARED FOR LOCAL PROPERTY ASSESSMENT PURPOSES ONLY AND THE PARCELS SHOWN HEREON MAY NOT COMPLY WITH STATE AND LOCAL SUBDIVISION ORDINANCES, AND NO LIABILITY IS ASSUMED FOR THE USE OF THE INFORMATION SHOWN HEREON.

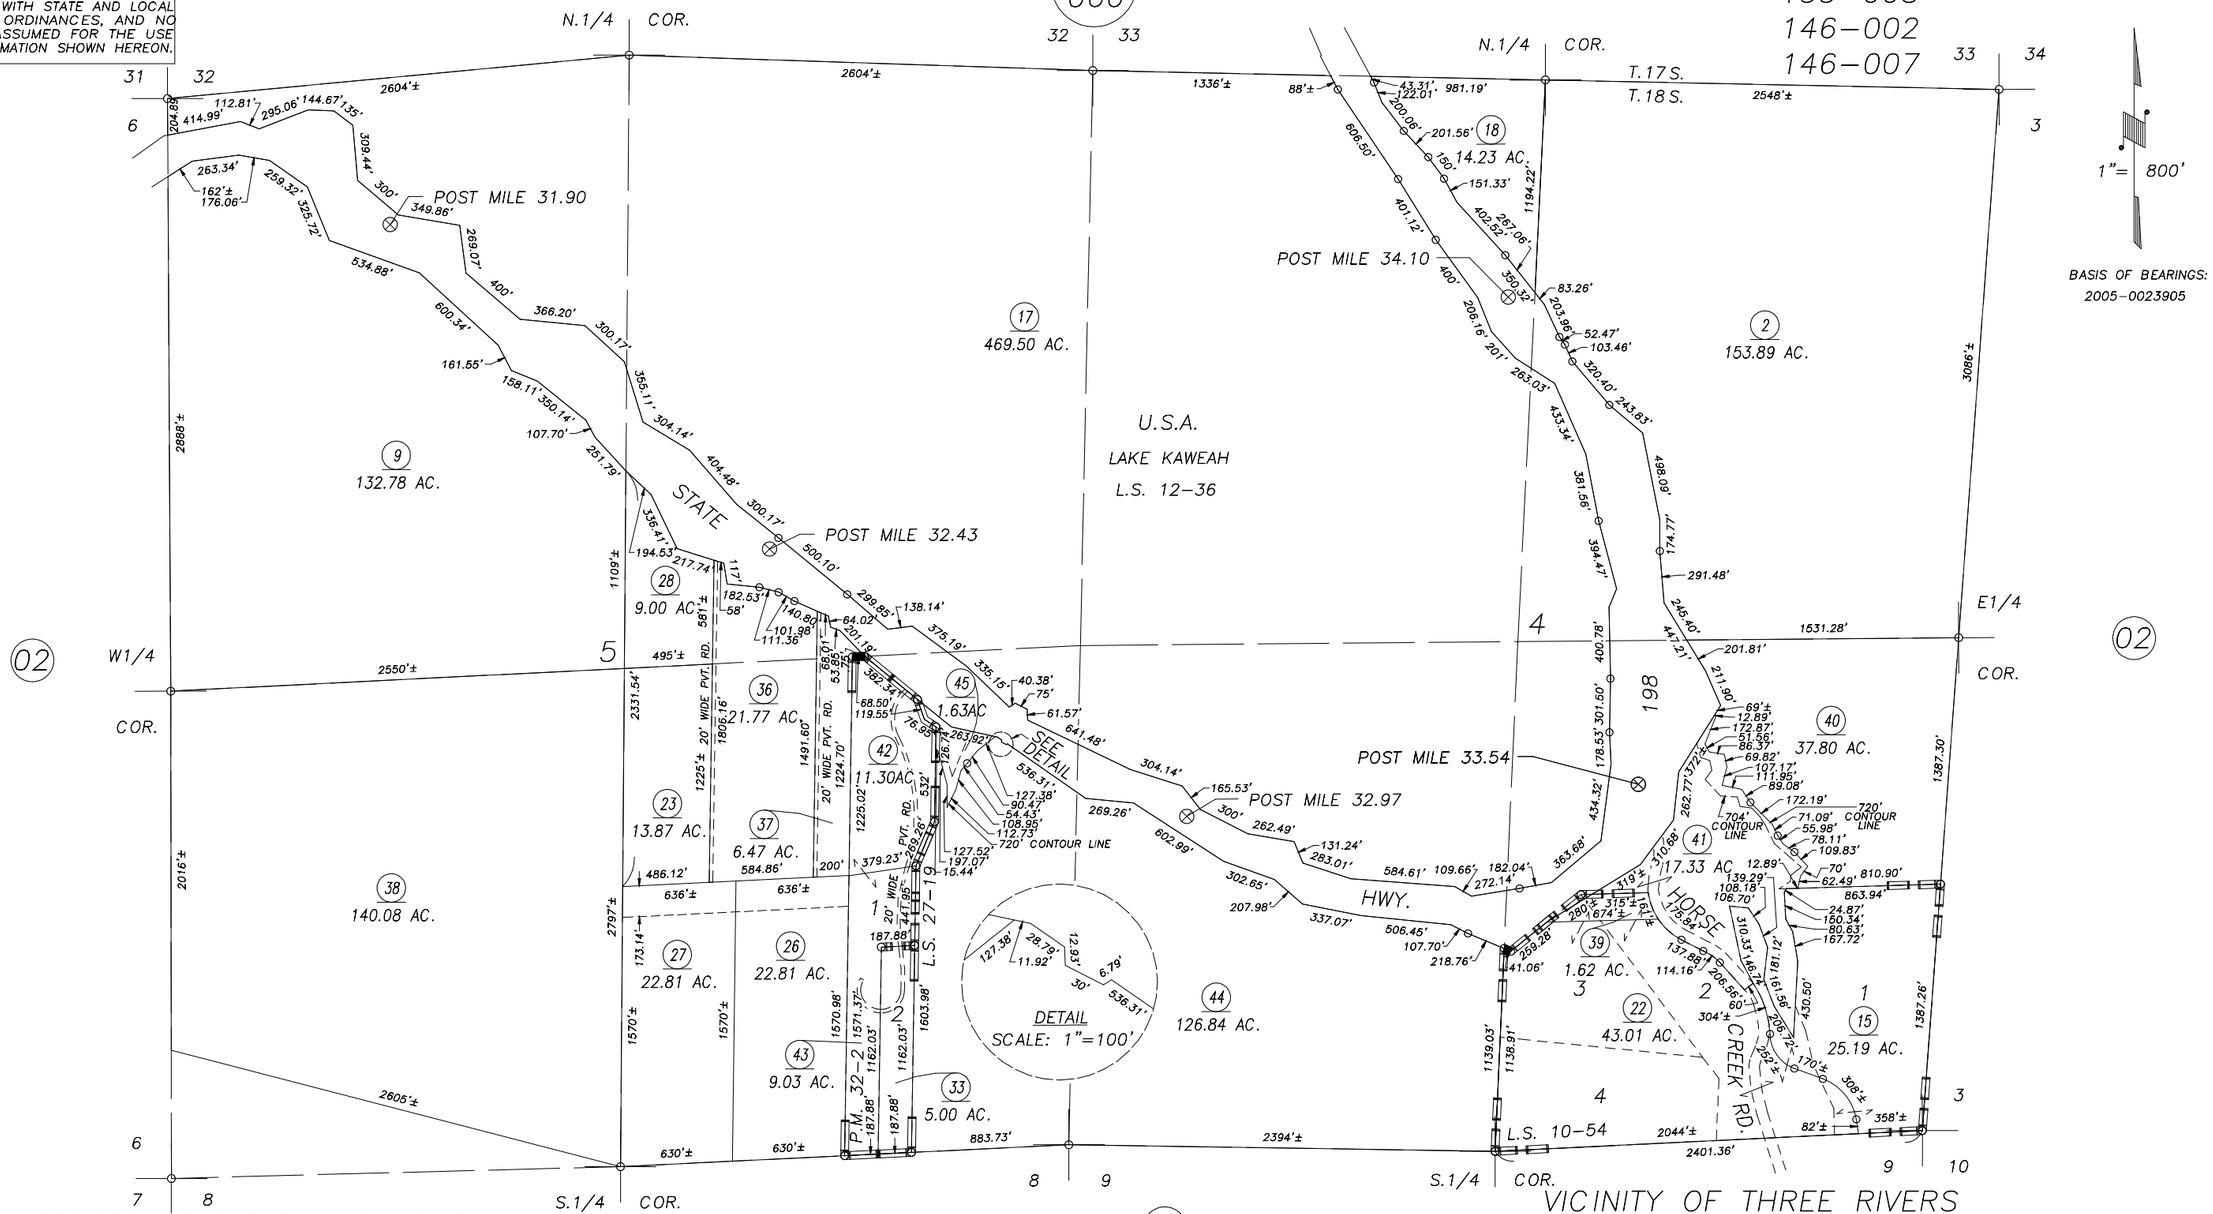

RECORD OF SURVEY, L.S. 10–54
POR. RECORD OF SURVEY, L.S. 12–36 (BOUNDRIES OF TERMINUS DAM PROJECT)
PARCEL MAP NO. 3101, P.M. 32–2
RECORD OF SURVEY, L.S. 27–19

VICINITY OF THREE RIVERS
ASSESSOR'S MAPS BK.114 , PG.01
COUNTY OF TULARE, CALIFORNIA, U.S.A.

NOTE: Assessor's Parcel Numbers Shown in Circles (1)
Assessor's Block Numbers Shown in Elipses (123)

REVISION	DATE	TECH
2005–0023905	10/05/2005	PHN