DISCLAIMER

THIS MAP WAS PREPARED FOR LOCAL PROPERTY ASSESSMENT PURPOSES ONLY. THE PARCELS SHOWN HEREON MAY NOT COMPLY WITH STATE AND LOCAL SUBDIVISION ORDINANCES. NO LIABILITY IS ASSUMED FOR THE USE OF THE INFORMATION HEREON.

REVISED: 01/14/2008
REASON: 2007-0095585
CAD TECH: ASG

SE ¼ SEC. 8, & SW ¼ SEC. 9, T. 18 S., R. 29 E., M.D.B.& M.

TAX CODE AREA 146-002

114 - 13

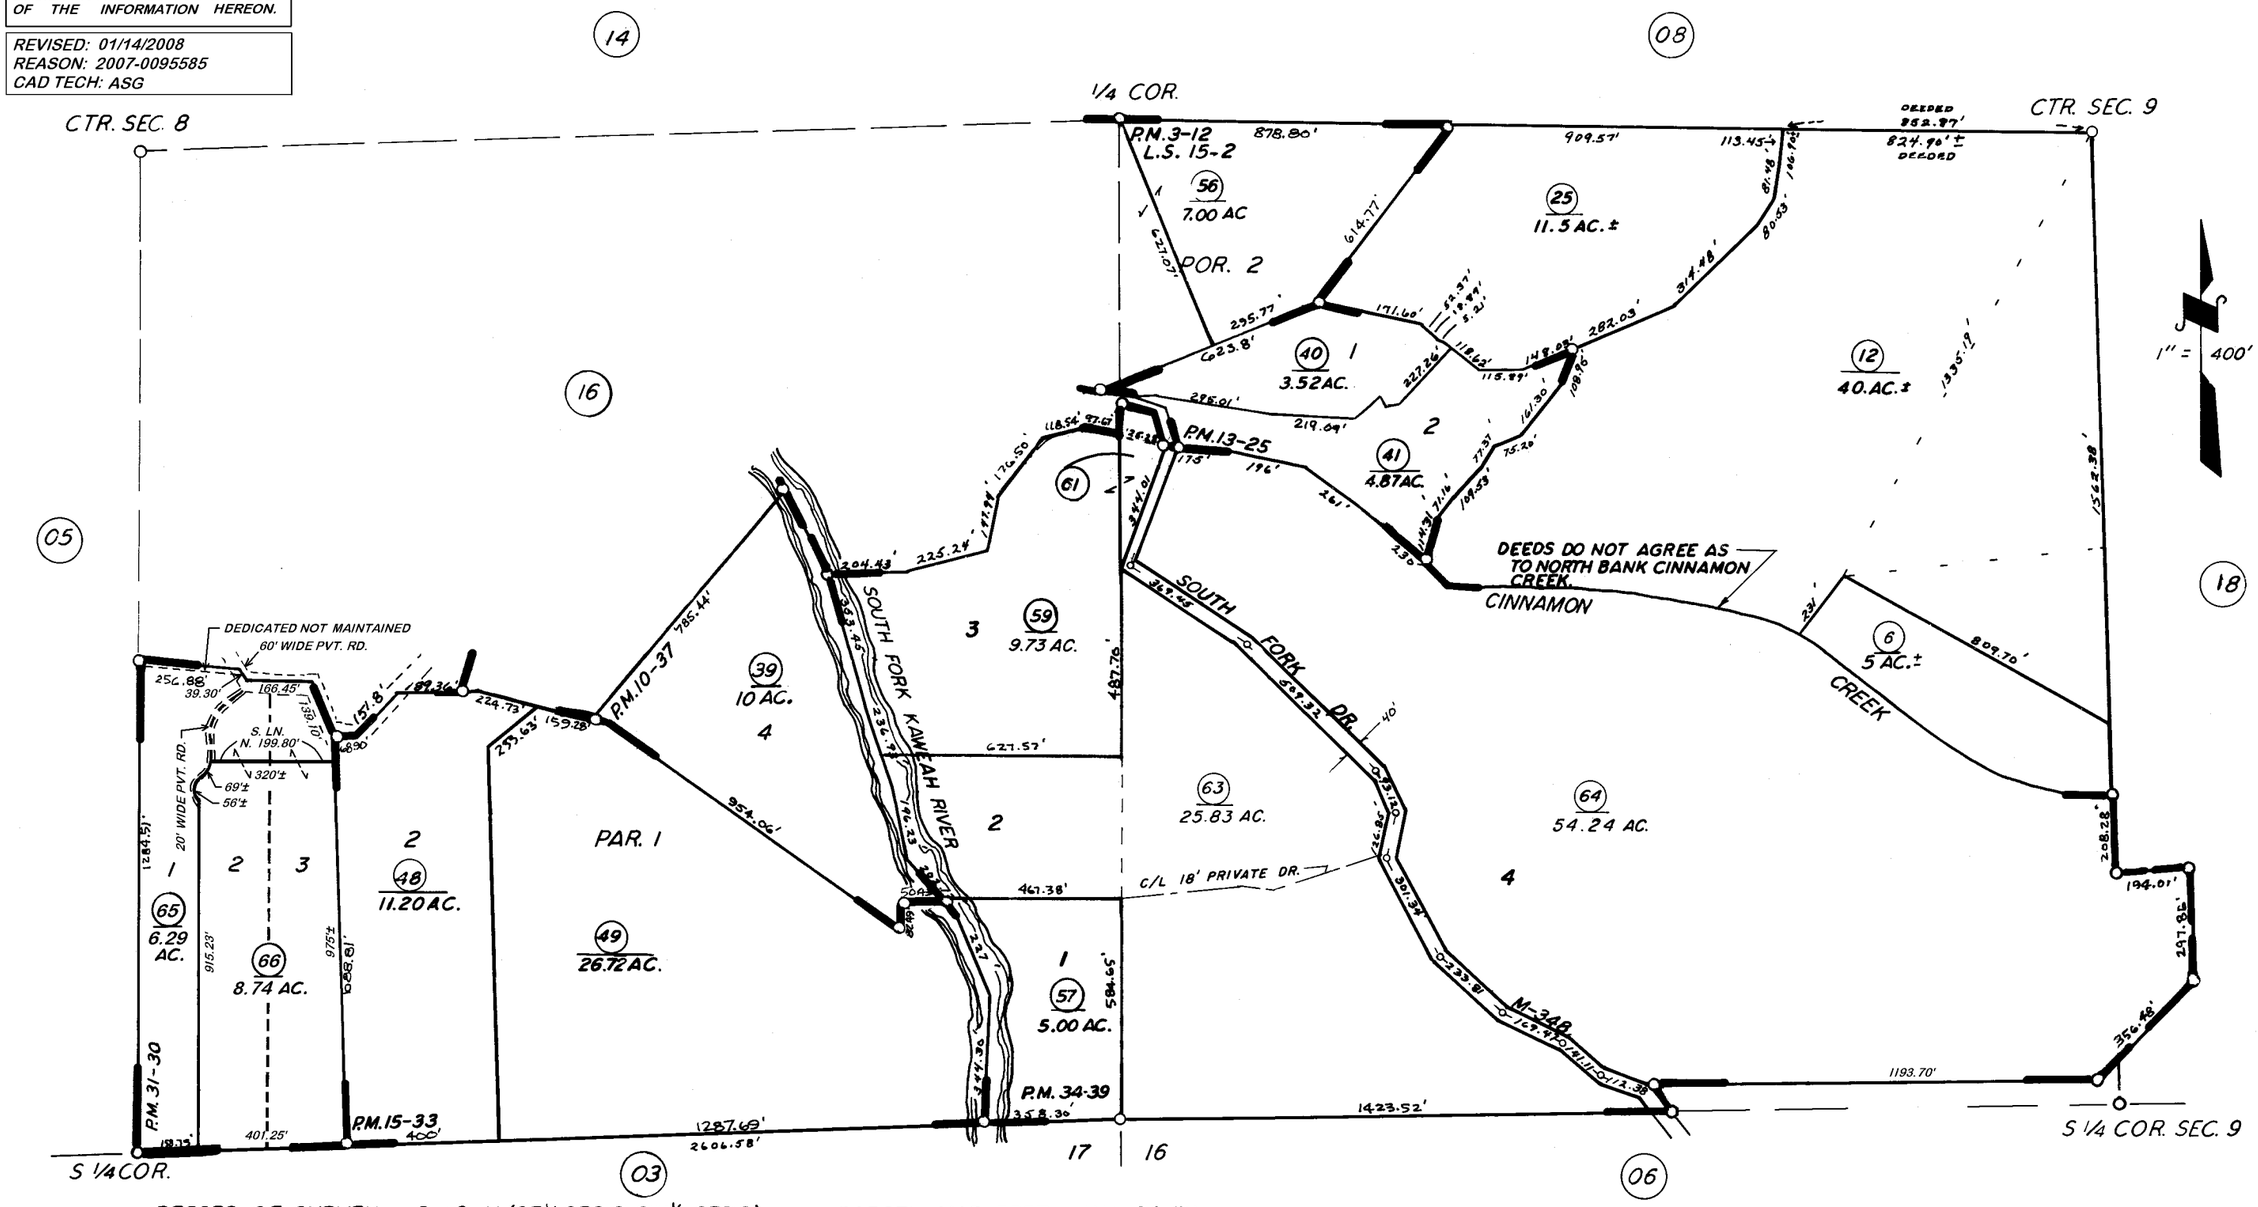

RECORD OF SURVEY, L.S. 10-11 (SE¼ SEC. 8; SW¼ SEC. 9)
RECORD OF SURVEY, L.S. 11- 38 (SE¼ SEC. 8; SW¼ SEC. 9)
RECORD OF SURVEY, L.S. 11- 75 (ALL SEC. 9)
POR. PARCEL MAP 212, P.M. 3-12
POR. PARCEL MAP 936, P.M. 10- 37
RECORD OF SURVEY, L.S. 15-2
PARCEL MAP 1224, P.M. 13-25
PARCEL MAP 1432, P.M. 15- 33
PARCEL MAP 3029, P.M. 31-30

PARCEL MAP 3337, P.M. 34-39

VICINITY OF THREE RIVERS

ASSESSOR'S MAPS BK. 114, PG. 13.

COUNTY OF TULARE, CALIF.

NOTE — ASSESSOR'S BLOCK NUMBERS SHOWN IN ELLIPSES
ASSESSOR'S PARCEL NUMBERS SHOWN IN CIRCLES