**DISCLAIMER**

THIS MAP WAS PREPARED FOR LOCAL PROPERTY ASSESSMENT PURPOSES ONLY. THE PARCELS SHOWN HEREON MAY NOT COMPLY WITH STATE AND LOCAL SUBDIVISION ORDINANCES. NO LIABILITY IS ASSUMED FOR THE USE OF THE INFORMATION HEREON.

REVISED: 03/08/2006
REASON: 2003-0109659
CAD TECH: KMS

# N. 1/2, SEC. 6, T. 18 S., R. 29 E., M.D.B. & M.

TAX CODE AREA 114-15
146-002

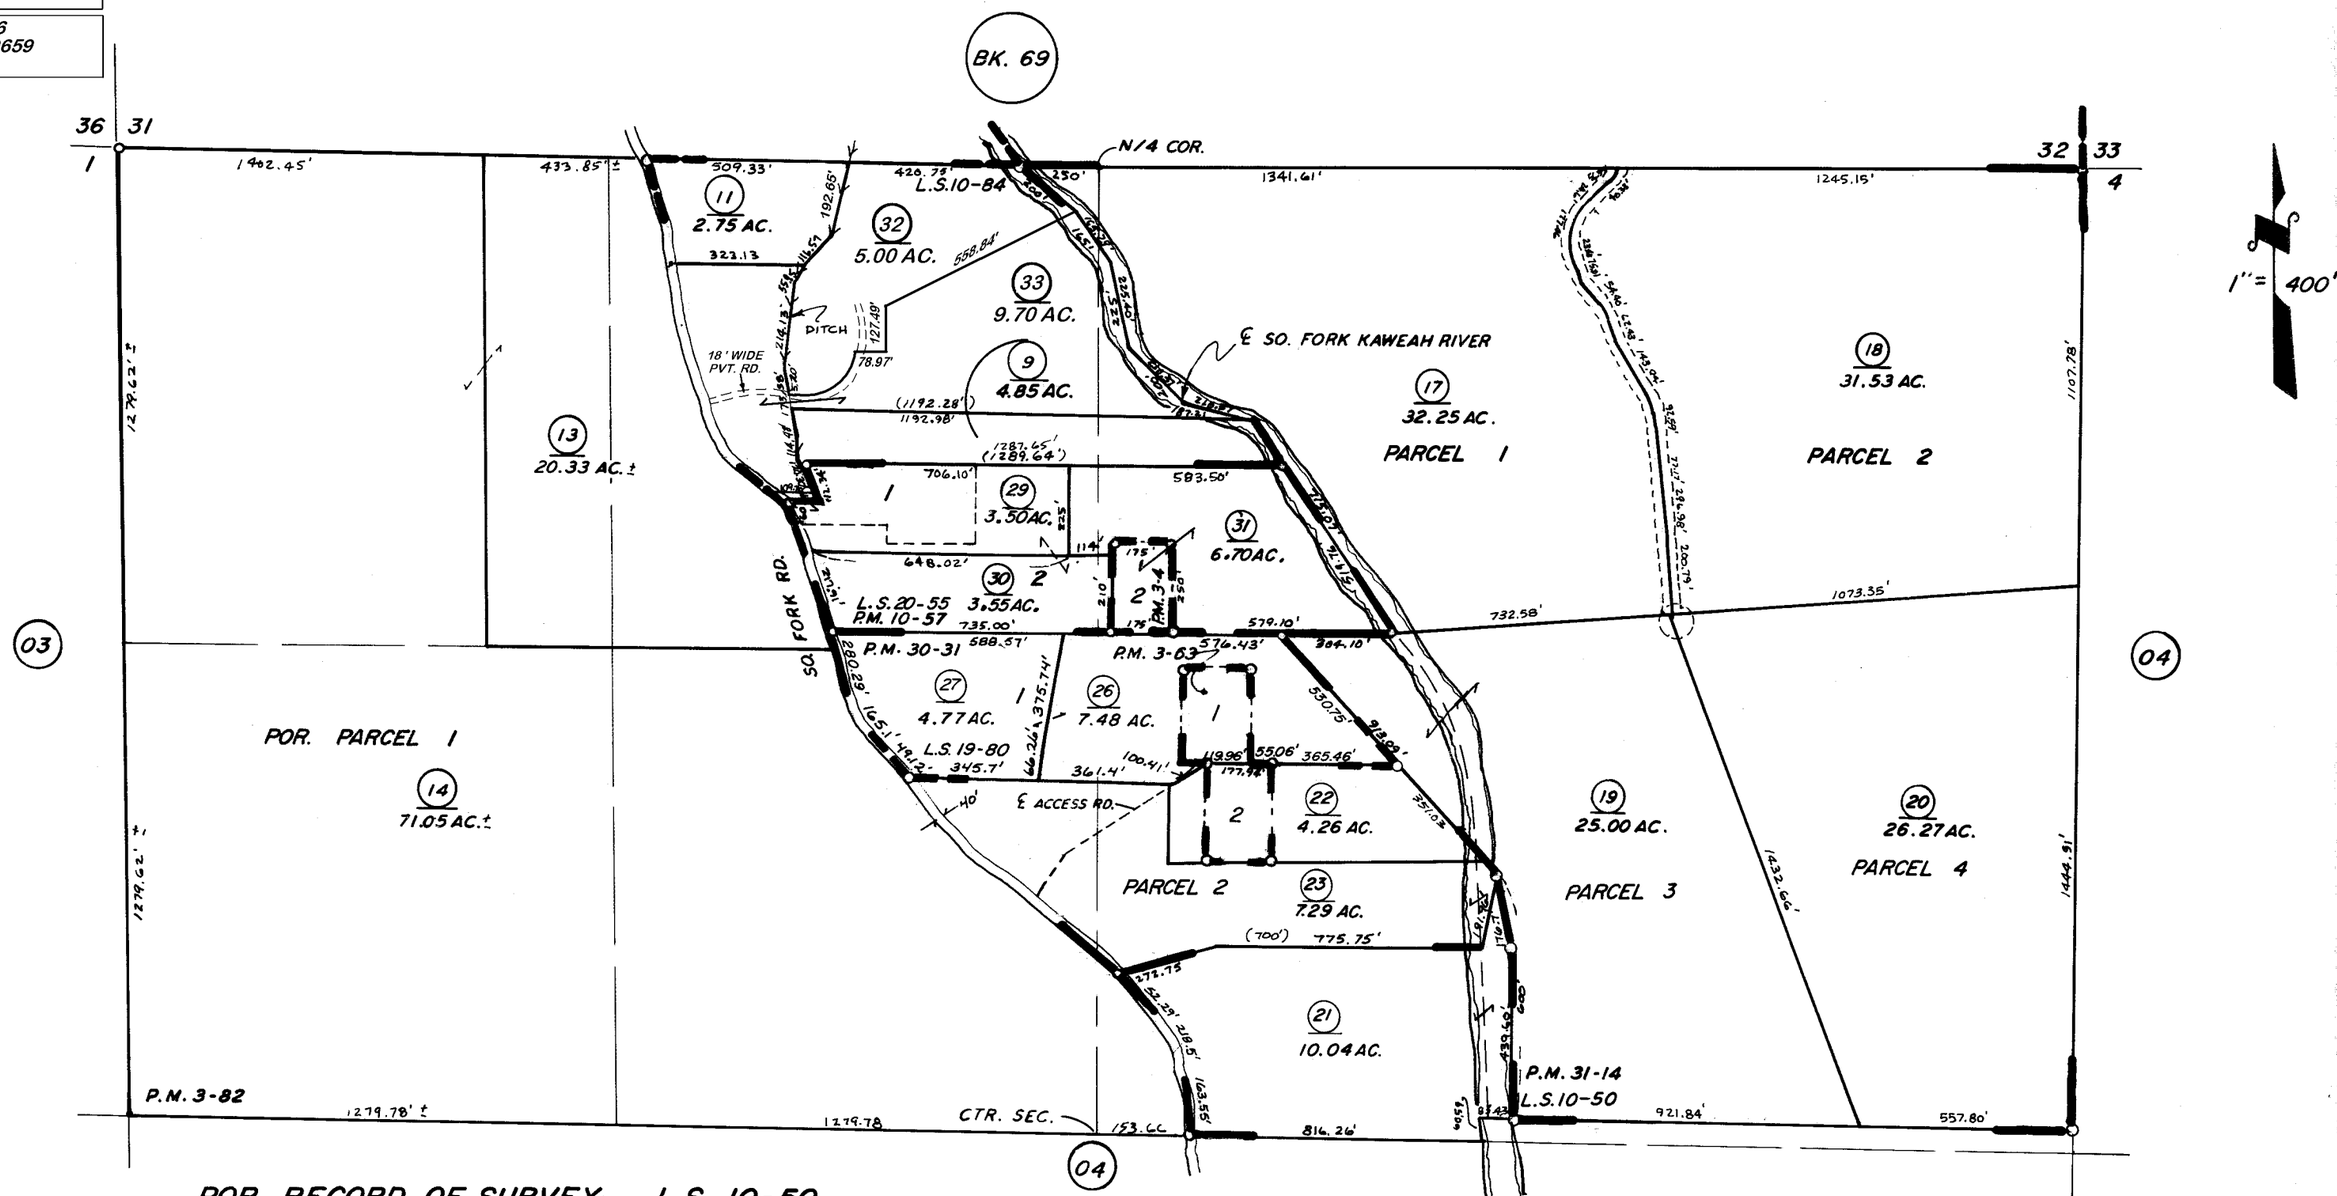


1" = 400'

| | |
|---|---|
| POR. RECORD OF SURVEY | L.S. 10-50 |
| RECORD OF SURVEY | L.S. 10-84 |
| PARCEL MAP 204 | P.M. 3-4 |
| PARCEL MAP 263 | P.M. 3-63 |
| PARCEL MAP 956 | P.M. 10-57 |
| PARCEL MAP 2930 | P.M. 30-31 |
| POR. PARCEL MAP 282 | P.M. 3-82 |
| RECORD OF SURVEY | L.S. 20-55 |

PARCEL MAP 3013 P.M. 31-14
RECORD OF SURVEY L.S. 19-80

ASSESSOR'S MAPS BK. 114 PG. 15

COUNTY OF TULARE, CALIF.

NOTE—ASSESSOR'S BLOCK NUMBERS SHOWN IN ELLIPSES
ASSESSOR'S PARCEL NUMBERS SHOWN IN CIRCLES