DISCLAIMER

THIS MAP WAS PREPARED FOR LOCAL PROPERTY ASSESSMENT PURPOSES ONLY AND THE PARCELS SHOWN HEREON MAY NOT COMPLY WITH STATE AND LOCAL SUBDIVISION ORDINANCES, AND NO LIABILITY IS ASSUMED FOR THE USE OF THE INFORMATION SHOWN HEREON.

S1/2 NW1/4, SEC.8, T.18S., R.29E., M.D.B.&M.

Tax Area Codes 114–19
146–002

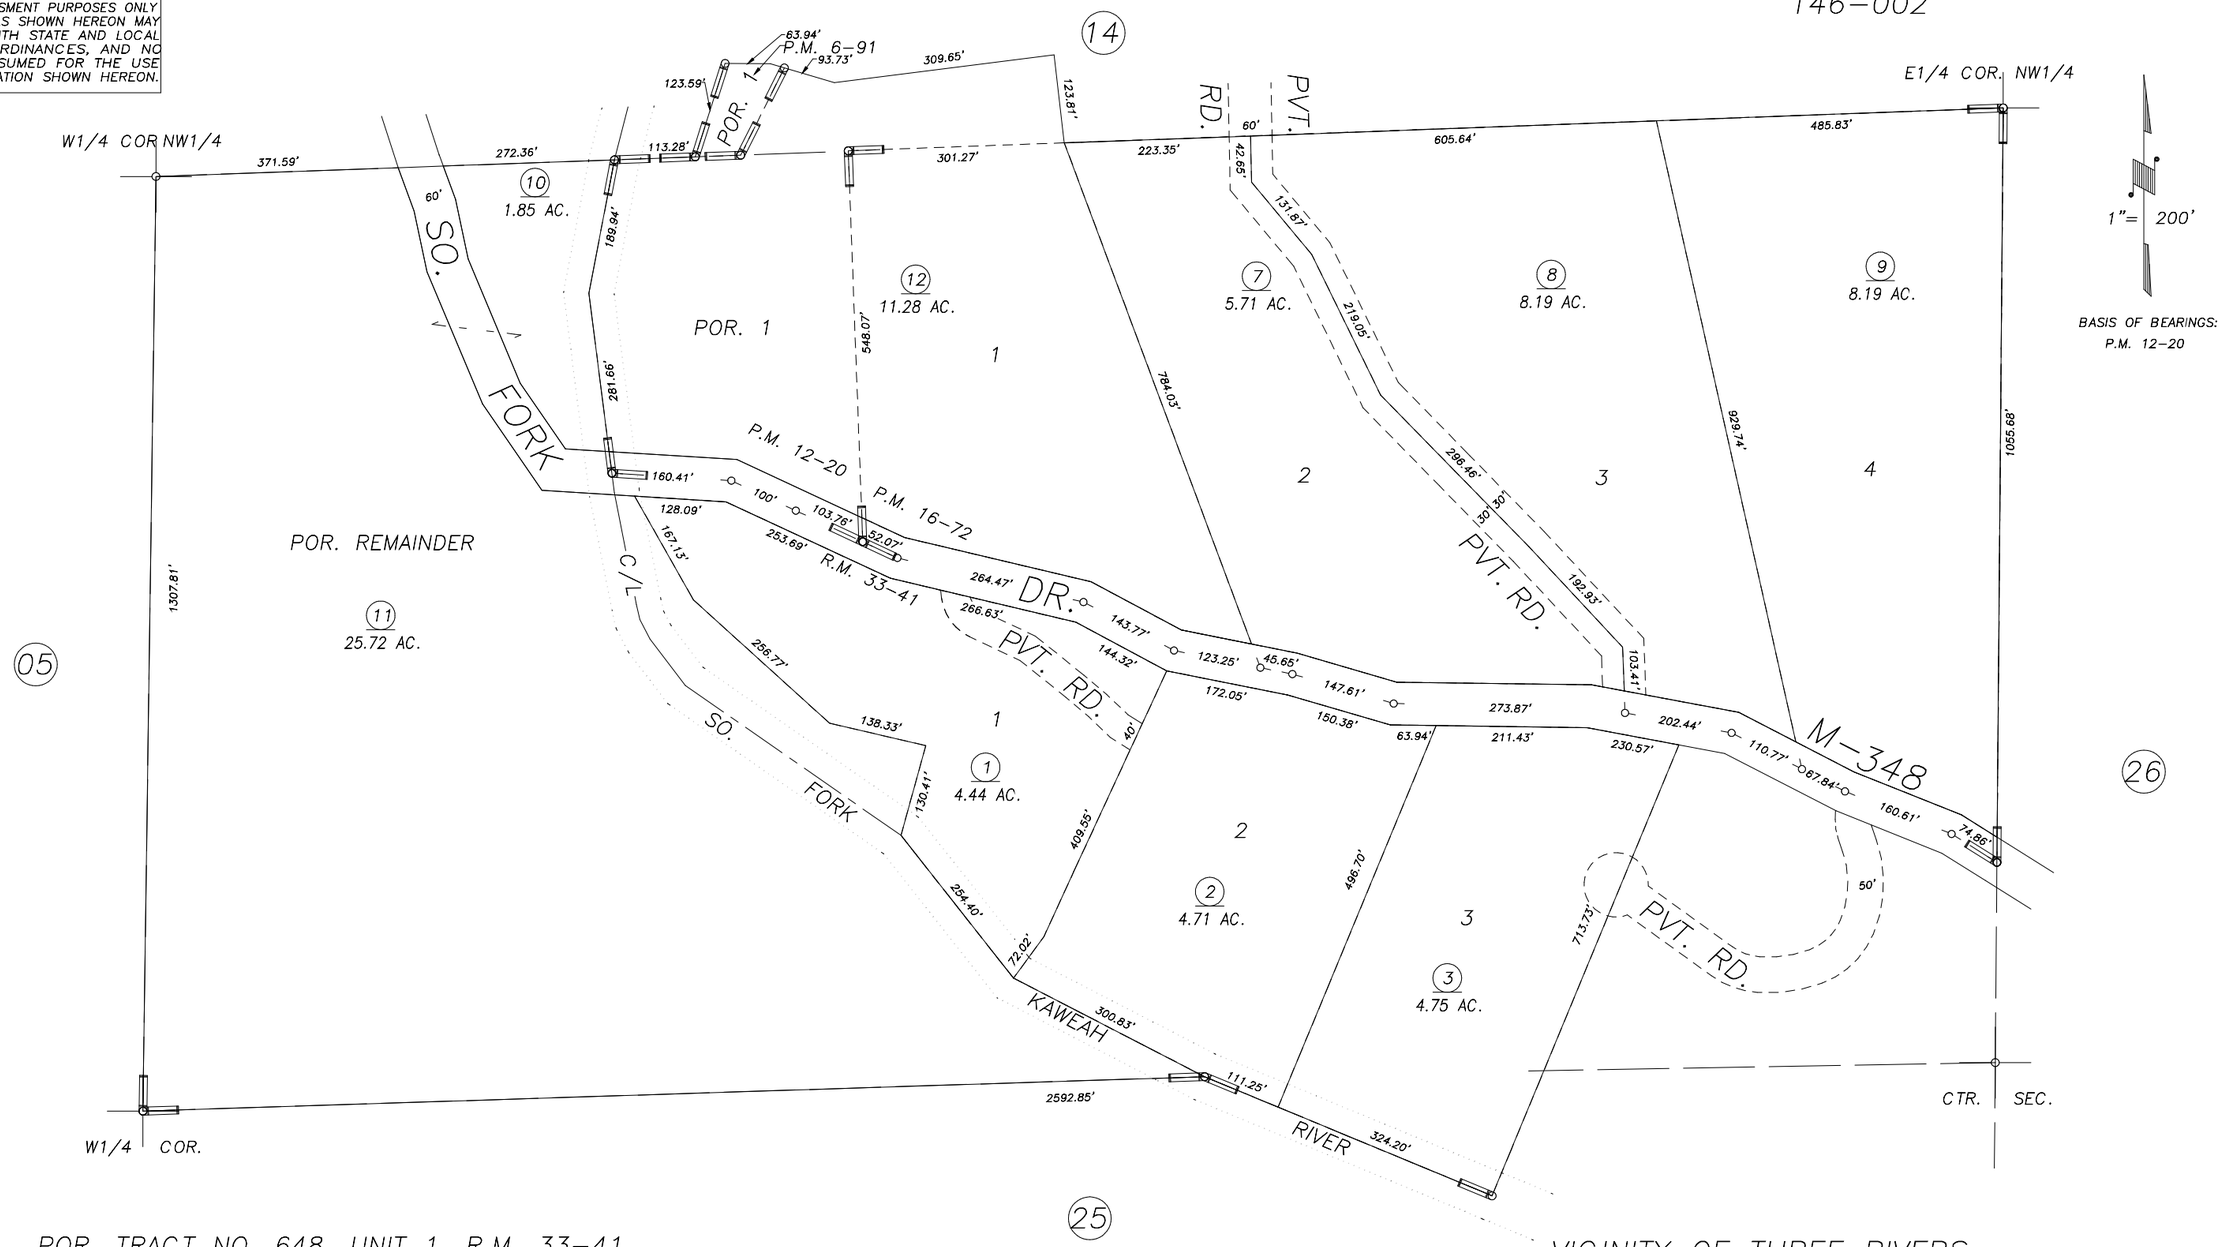

POR. TRACT NO. 648, UNIT 1, R.M. 33–41
PARCEL MAP 1571, P.M. 16–72
POR. PARCEL MAP 591, P.M. 6–91
POR. PARCEL MAP 1119, P.M. 12–20

VICINITY OF THREE RIVERS
ASSESSOR'S MAPS BK.114 , PG.19
COUNTY OF TULARE, CALIFORNIA, U.S.A.

NOTE: Assessor's Parcel Numbers Shown in Circles (1)
Assessor's Block Numbers Shown in Elipses (123)

REVISION	DATE	TECH
2001–0069017	07/07/2003	RJL