DISCLAIMER

THIS MAP WAS PREPARED FOR LOCAL PROPERTY ASSESSMENT PURPOSES ONLY AND THE PARCELS SHOWN HEREON MAY NOT COMPLY WITH STATE AND LOCAL SUBDIVISION ORDINANCES, AND NO LIABILITY IS ASSUMED FOR THE USE OF THE INFORMATION SHOWN HEREON.

N1/2 OF SW1/4 SEC.8, T.18S., R.29E., M.D.B.&M.

Tax Area Codes 114–25
146–002

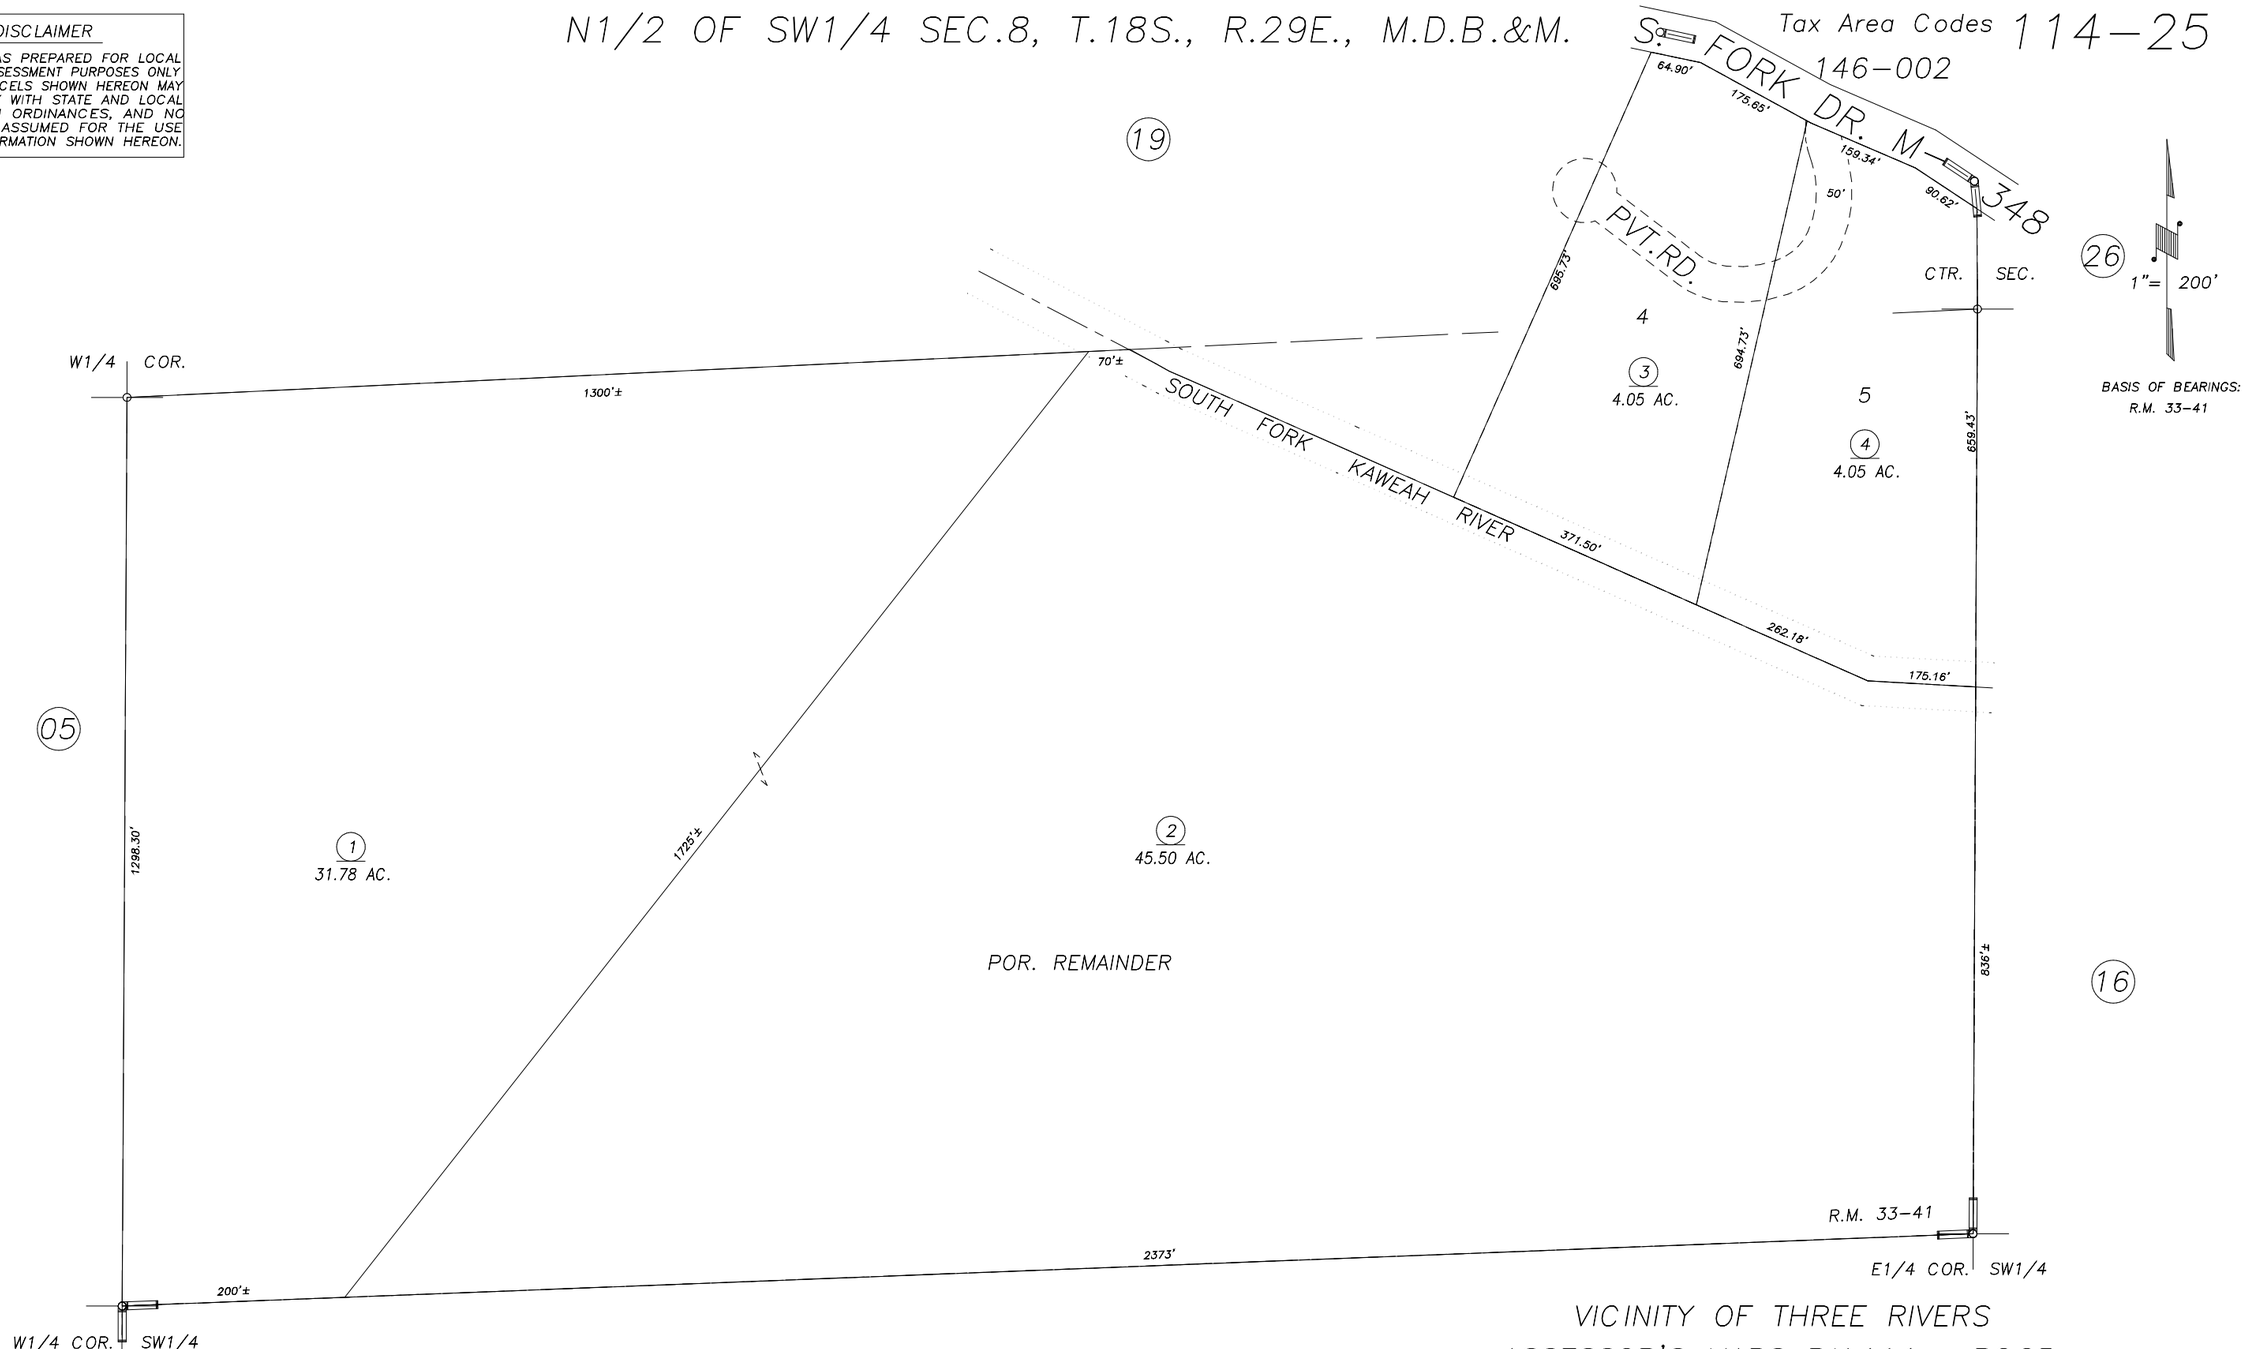

POR. TRACT NO. 648 UNIT 1, R.M. 33–41

VICINITY OF THREE RIVERS
ASSESSOR'S MAPS BK.114 , PG.25
COUNTY OF TULARE, CALIFORNIA, U.S.A.

NOTE: Assessor's Parcel Numbers Shown in Circles (1)
Assessor's Block Numbers Shown in Elipses (123)

REVISION	DATE	TECH
2005–0131475	06/20/2007	CBT