DISCLAIMER

THIS MAP WAS PREPARED FOR LOCAL PROPERTY ASSESSMENT PURPOSES ONLY. THE PARCELS SHOWN HEREON MAY NOT COMPLY WITH STATE AND LOCAL SUBDIVISION ORDINANCES. NO LIABILITY IS ASSUMED FOR THE USE OF THE INFORMATION HEREON.

REVISED: 06/24/2008
REASON: 1999-0018036
CAD TECH: MLC

N. 584.04 FT. OF NW¼ OF NE¼ SEC. 2, T.19S., R.24E., M.D.B. & M.

TAX CODE AREA **119-04**

006-006
006-043

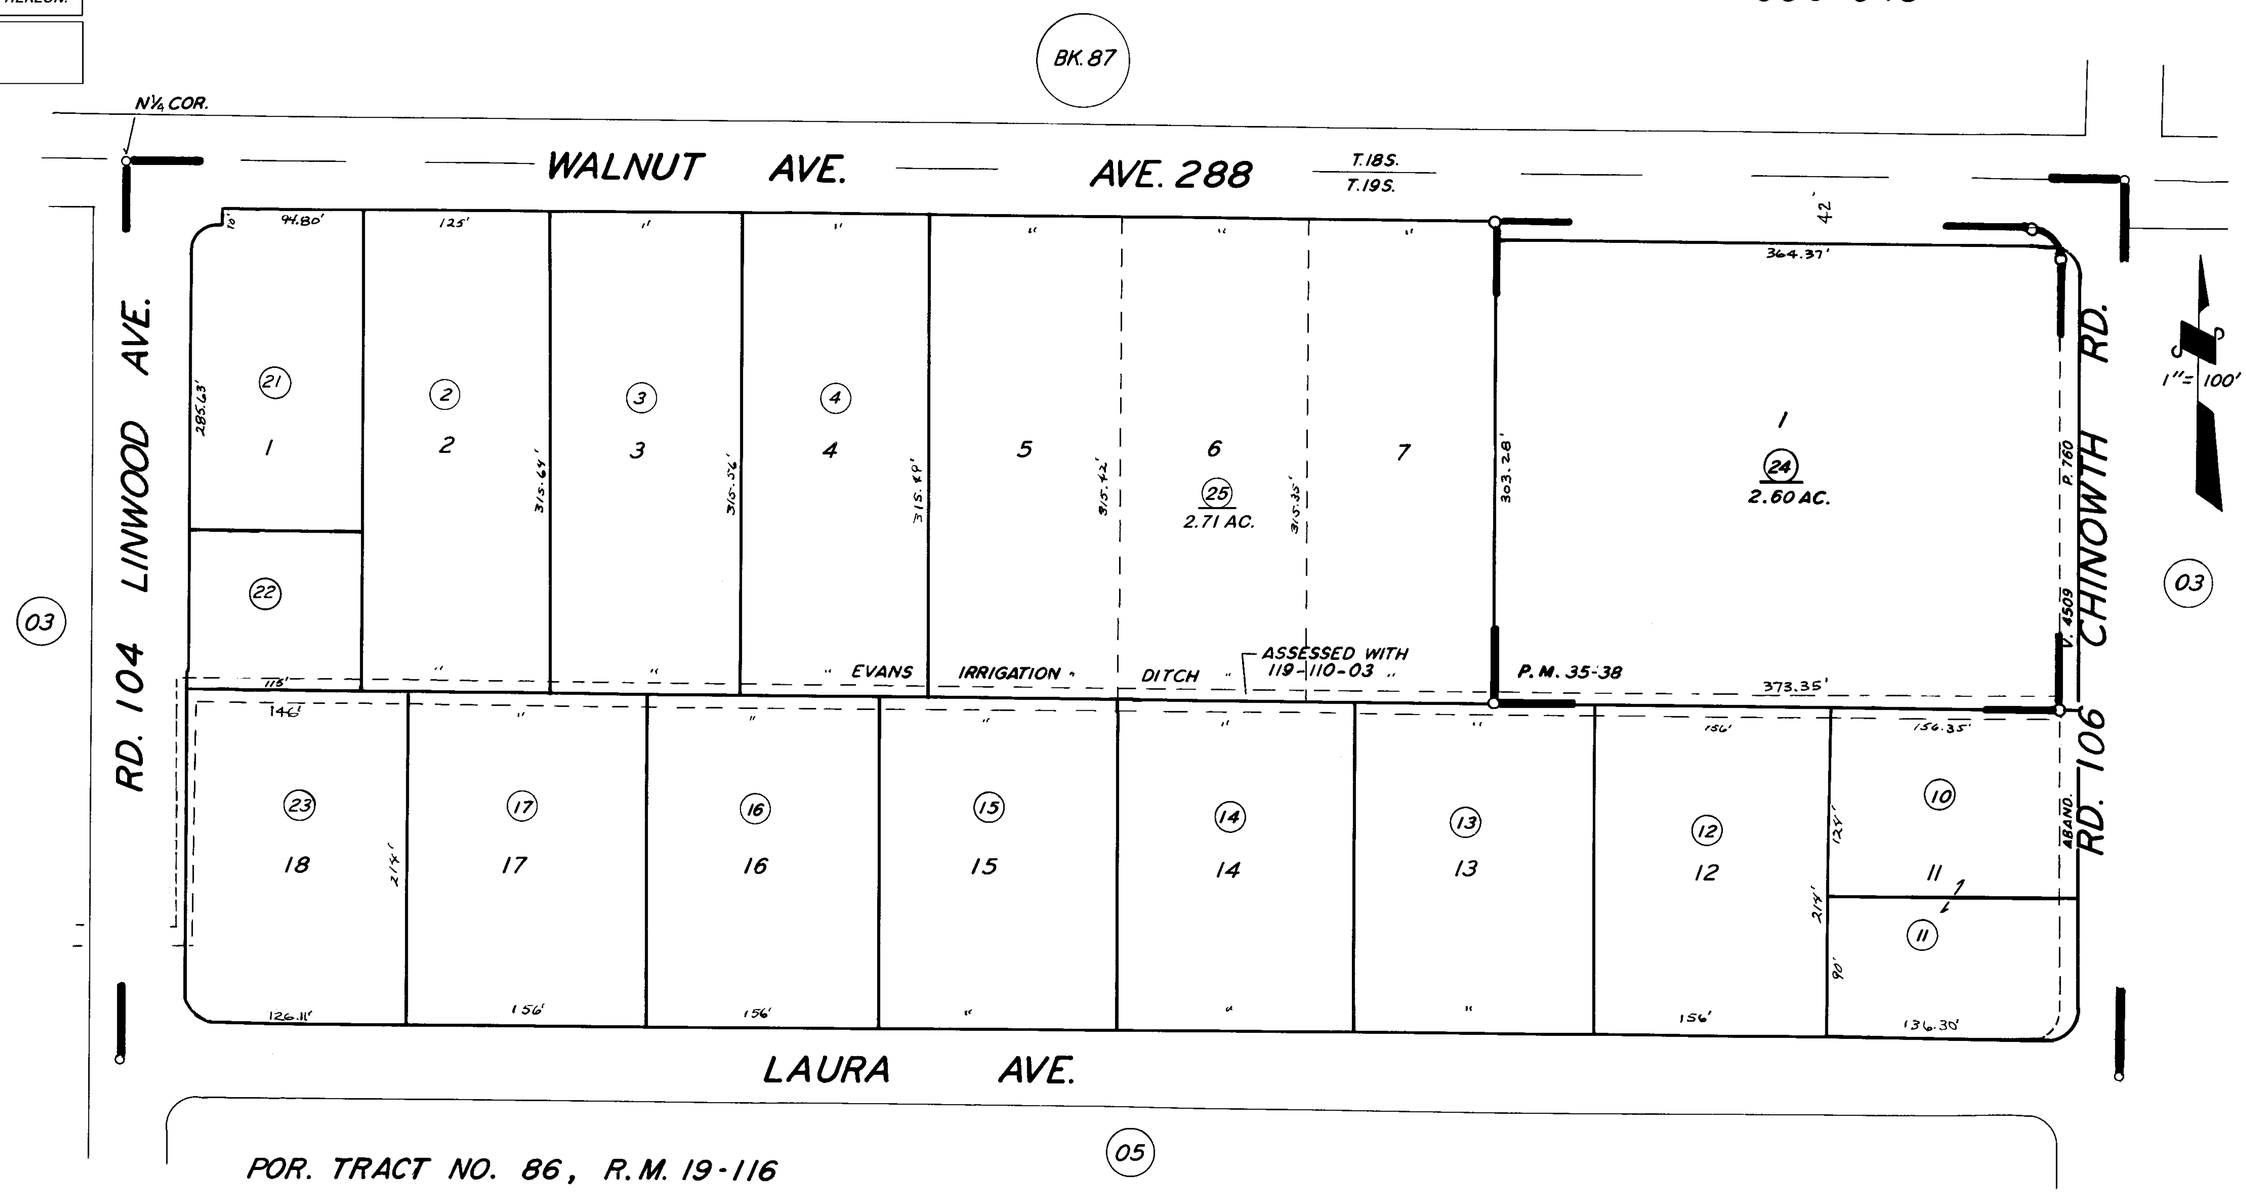

POR. TRACT NO. 86, R.M. 19-116
PARCEL MAP 3436, P.M. 35-38

CITY OF VISALIA
ASSESSOR'S MAPS BK. 119, PG. 04.
COUNTY OF TULARE, CALIF.

NOTE — ASSESSOR'S BLOCK NUMBERS SHOWN IN ELLIPSES
ASSESSOR'S PARCEL NUMBERS SHOWN IN CIRCLES