POR. S OF SEC. 2, T.19 S., R. 24 E., M.D.B. & M.

TAX CODE AREA 119-06
6-008
6-069

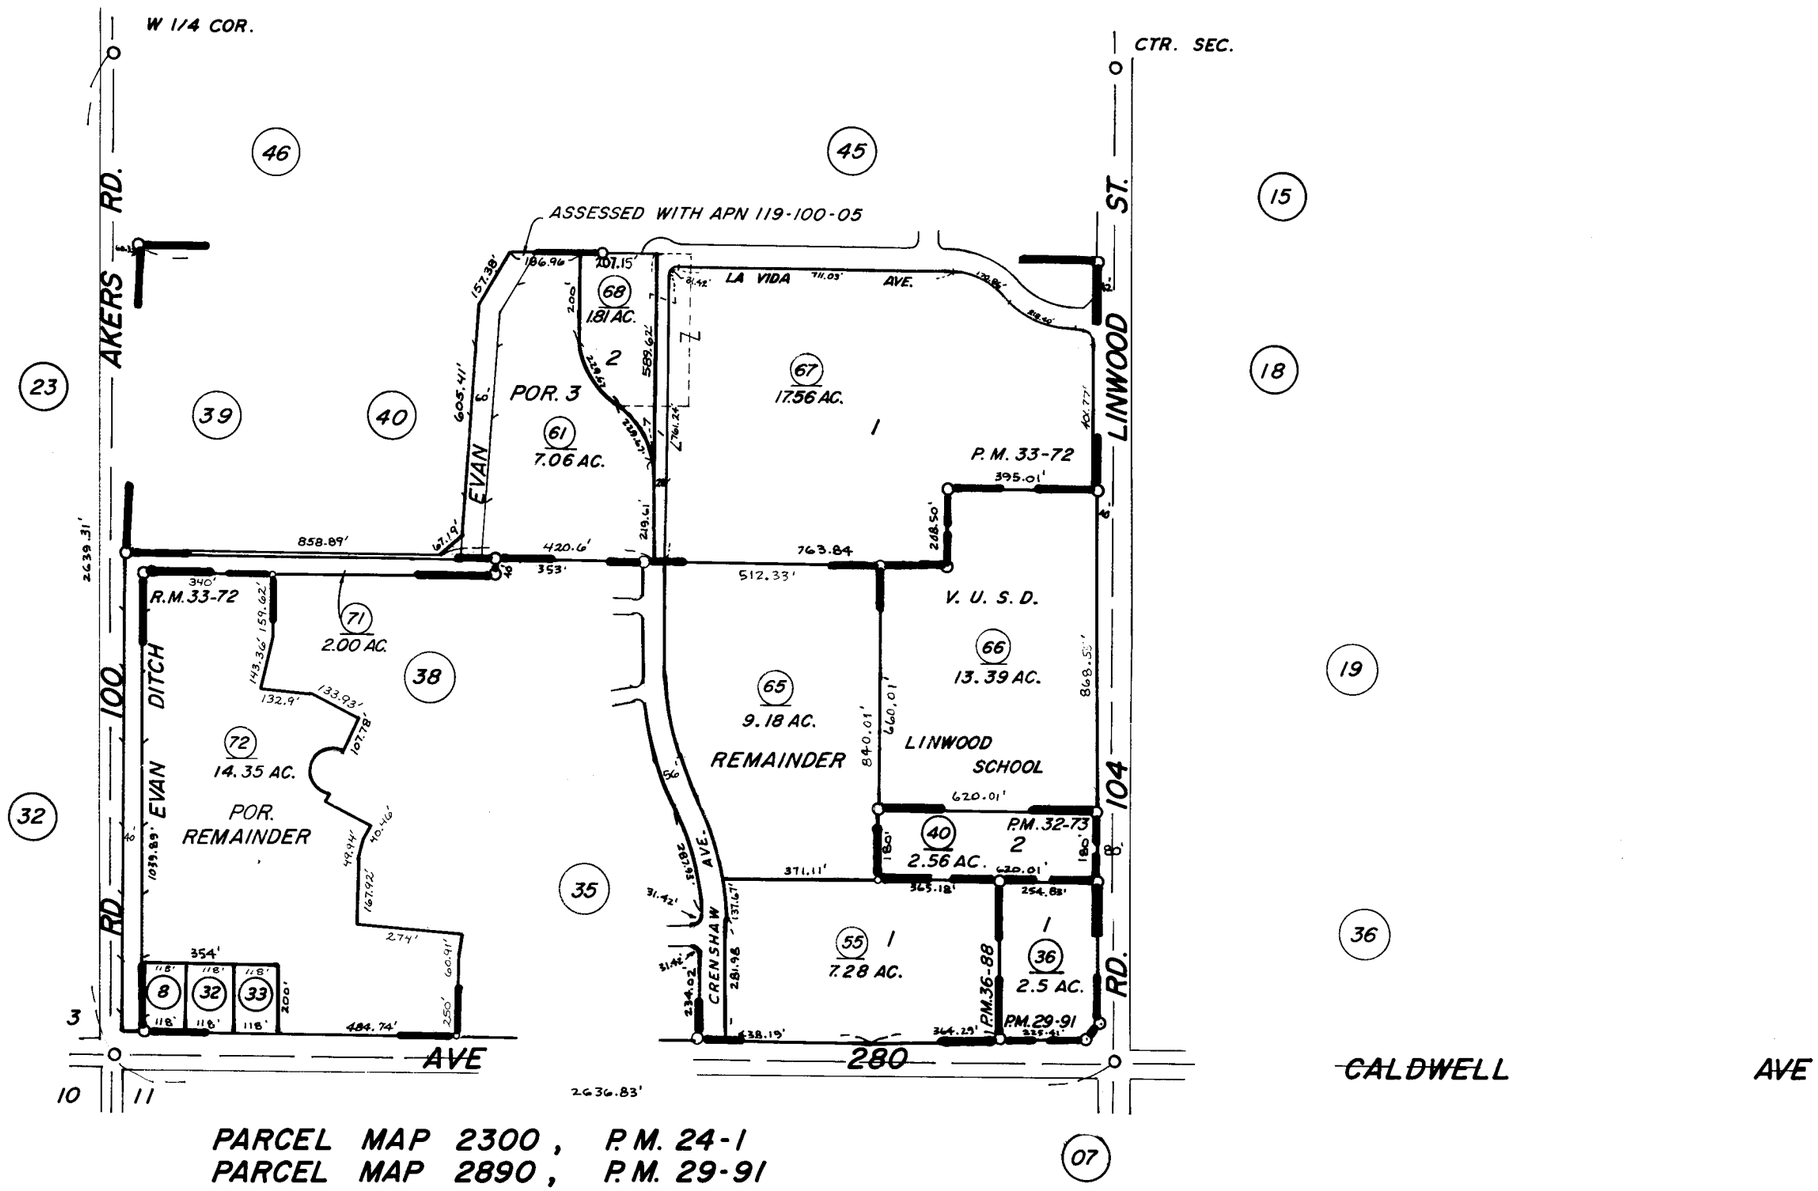

PARCEL MAP 2300, P.M. 24-1
PARCEL MAP 2890, P.M. 29-91
POR. PARCEL MAP 3172, P.M. 32-73
POR. PARCEL MAP 3270, P.M. 33-72
POR. WESTWIND UNIT 2 R.M. 33-72
POR. PARCEL MAP 3585 P.M. 36-88

ASSESSOR'S MAPS BK. 119, PG. 06
COUNTY OF TULARE, CALIF.

NOTE—ASSESSOR'S BLOCK NUMBERS SHOWN IN ELLIPSES
ASSESSOR'S PARCEL NUMBERS SHOWN IN CIRCLES