DISCLAIMER

THIS MAP WAS PREPARED FOR LOCAL PROPERTY ASSESSMENT PURPOSES ONLY AND THE PARCELS SHOWN HEREON MAY NOT COMPLY WITH STATE AND LOCAL SUBDIVISION ORDINANCES, AND NO LIABILITY IS ASSUMED FOR THE USE OF THE INFORMATION SHOWN HEREON.

N1/2 SEC. 11, T.19S., R.24E., M.D.B.&M.

Tax Area Code 119–07

006–008
006–189
006–192
153–017

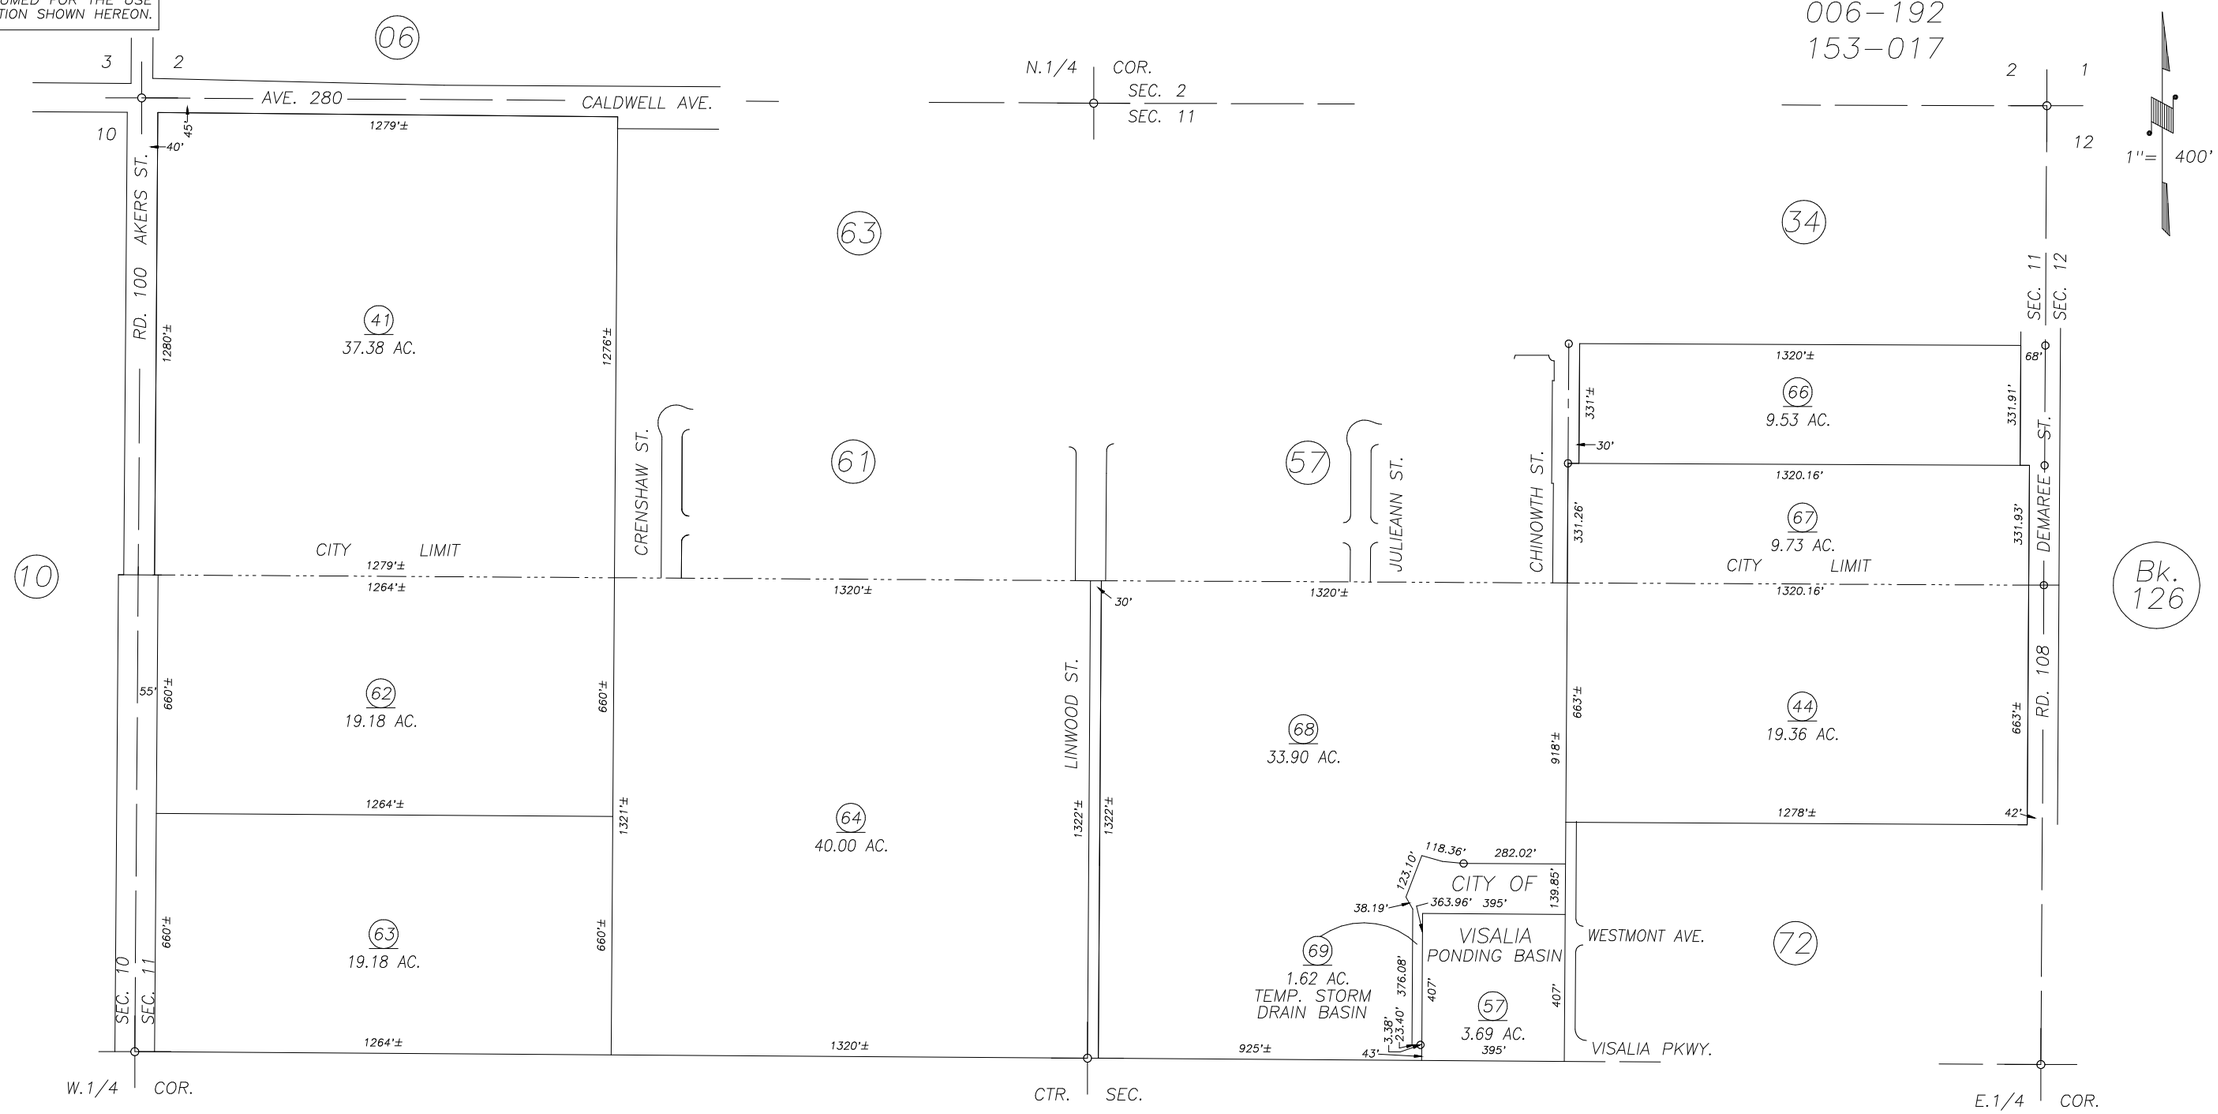

POR. RECORD OF SURVEY, L.S. 27–69 (E 1/2, SEC. 11, ETC.)
POR. RECORD OF SURVEY, L.S. 27–64 (E 1/2, SEC. 11, ETC.)
POR. RECORD OF SURVEY, L.S. 20–17 (E 1/2, SEC. 11, ETC.)

08

VICINITY OF VISALIA
ASSESSOR'S MAPS BK. 119 , PG. 07
COUNTY OF TULARE, CALIFORNIA, U.S.A.

NOTE: Assessor's Parcel Numbers Shown in Circles (1)
Assessor's Block Numbers Shown in Elipses (123)

REVISION	DATE	TECH
2005–0061648	02/23/2006	ASG