DISCLAIMER

THIS MAP WAS PREPARED FOR LOCAL PROPERTY ASSESSMENT PURPOSES ONLY AND THE PARCELS SHOWN HEREON MAY NOT COMPLY WITH STATE AND LOCAL SUBDIVISION ORDINANCES, AND NO LIABILITY IS ASSUMED FOR THE USE OF THE INFORMATION SHOWN HEREON.

N 1/2 SEC.10, T.19S., R.24E., M.D.B.&M.

Tax Area Code 119–10
006–212
153–017

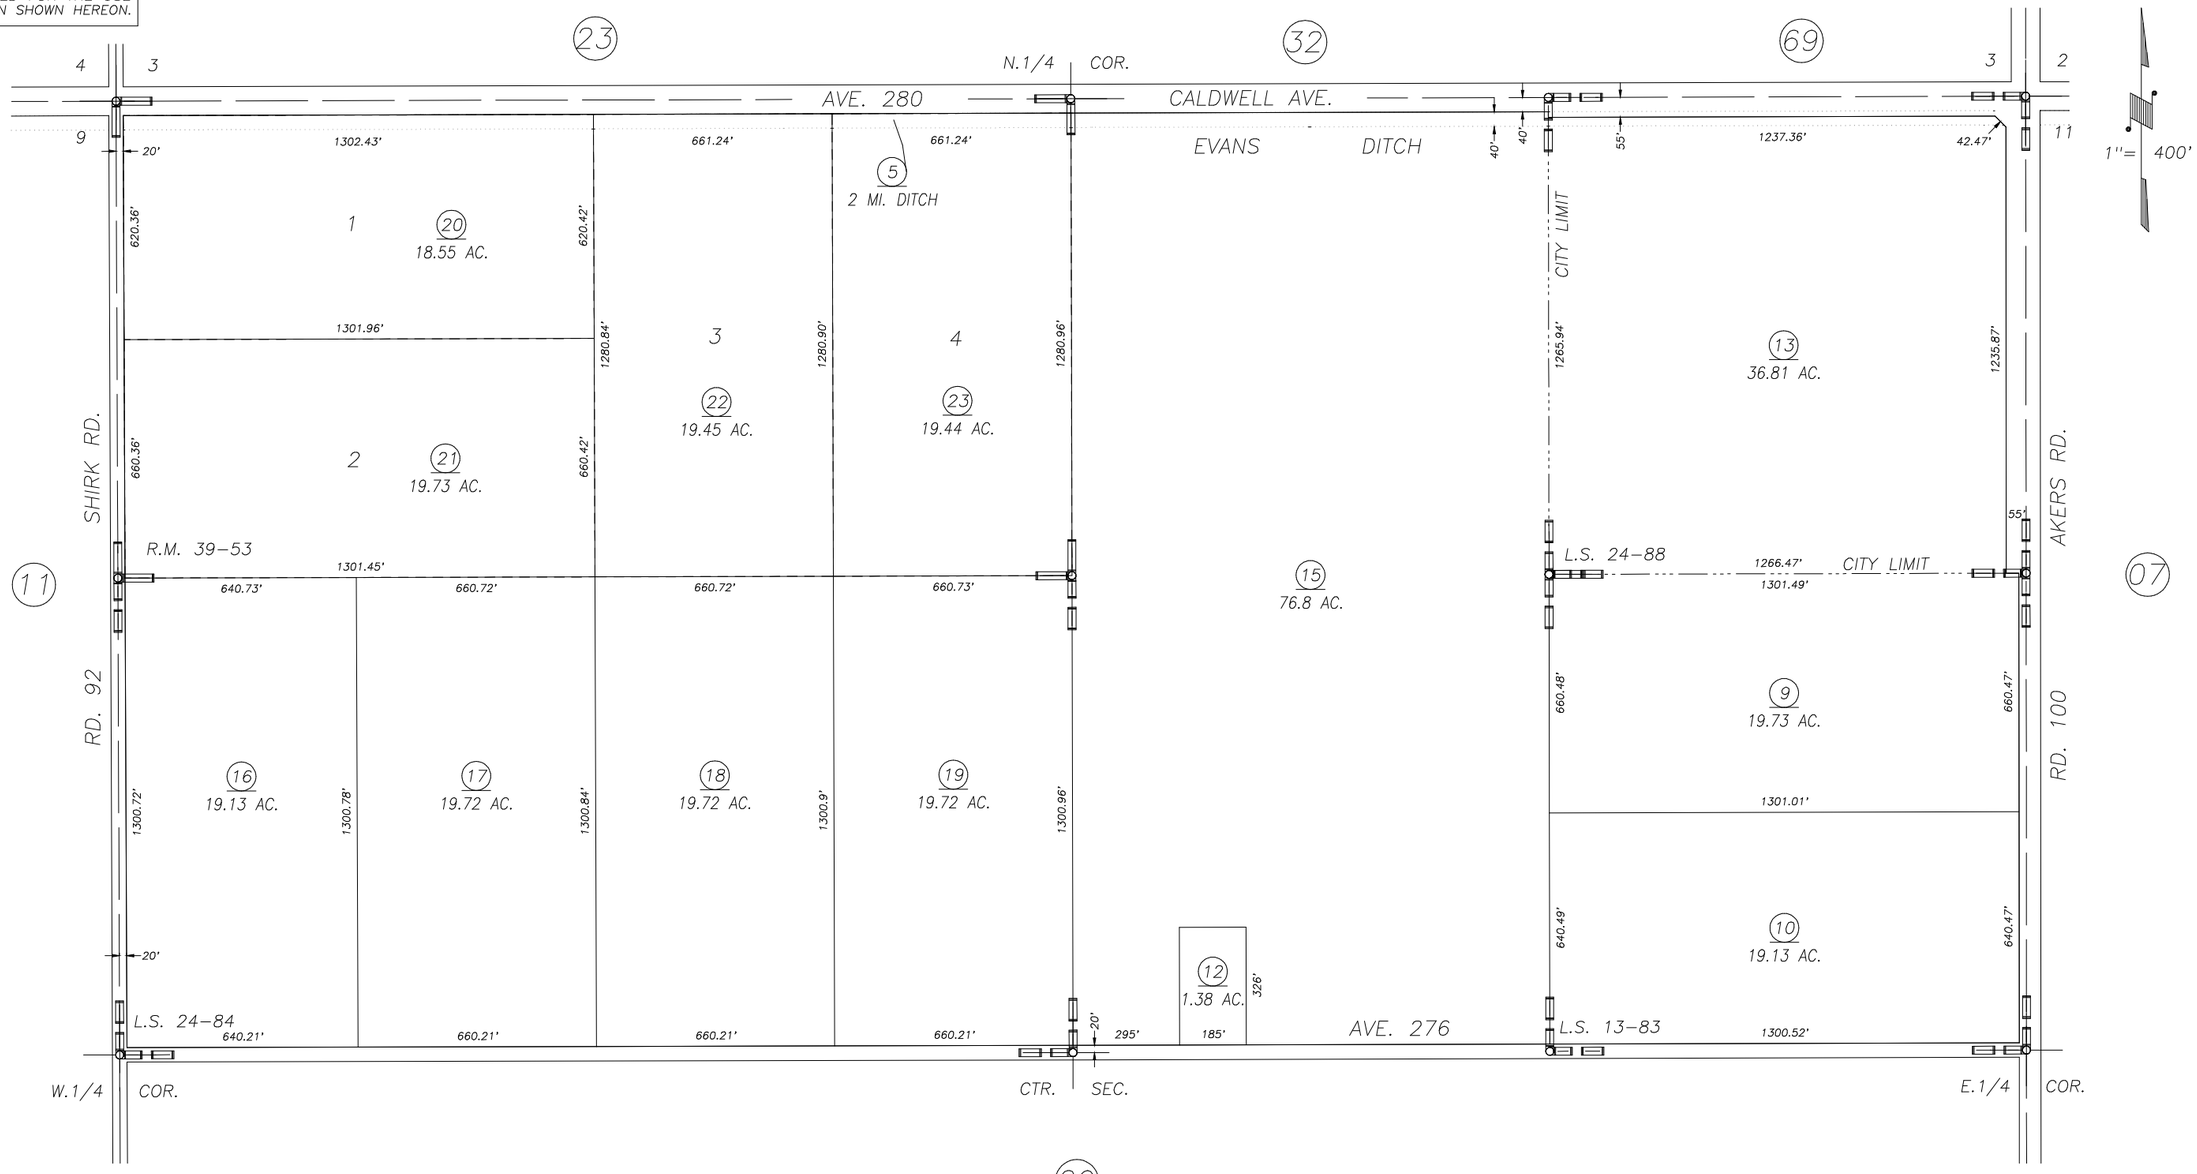

POR. RECORD OF SURVEY, L.S. 1–19 (SEC.10)
RECORD OF SURVEY, L.S. 13–83
RECORD OF SURVEY, L.S. 24–84
RECORD OF SURVEY, L.S. 24–88
TRACT NO. 749, R.M. 39–53

VICINITY OF VISALIA
ASSESSOR'S MAPS BK. 119 , PG. 10
COUNTY OF TULARE, CALIFORNIA, U.S.A.

NOTE: Assessor's Parcel Numbers Shown in Circles (1)
Assessor's Block Numbers Shown in Elipses (123)

ADJ. PG. UPDATE	03/10/2005	JAL
REVISION	DATE	TECH