DISCLAIMER

THIS MAP WAS PREPARED FOR LOCAL PROPERTY ASSESSMENT PURPOSES ONLY AND THE PARCELS SHOWN HEREON MAY NOT COMPLY WITH STATE AND LOCAL SUBDIVISION ORDINANCES, AND NO LIABILITY IS ASSUMED FOR THE USE OF THE INFORMATION SHOWN HEREON.

POR. OF SE 1/4 OF SE 1/4 OF SECTION 2, T.19S., R.24E., M.D.B. & M.

Tax Area Code 6-008

119-42

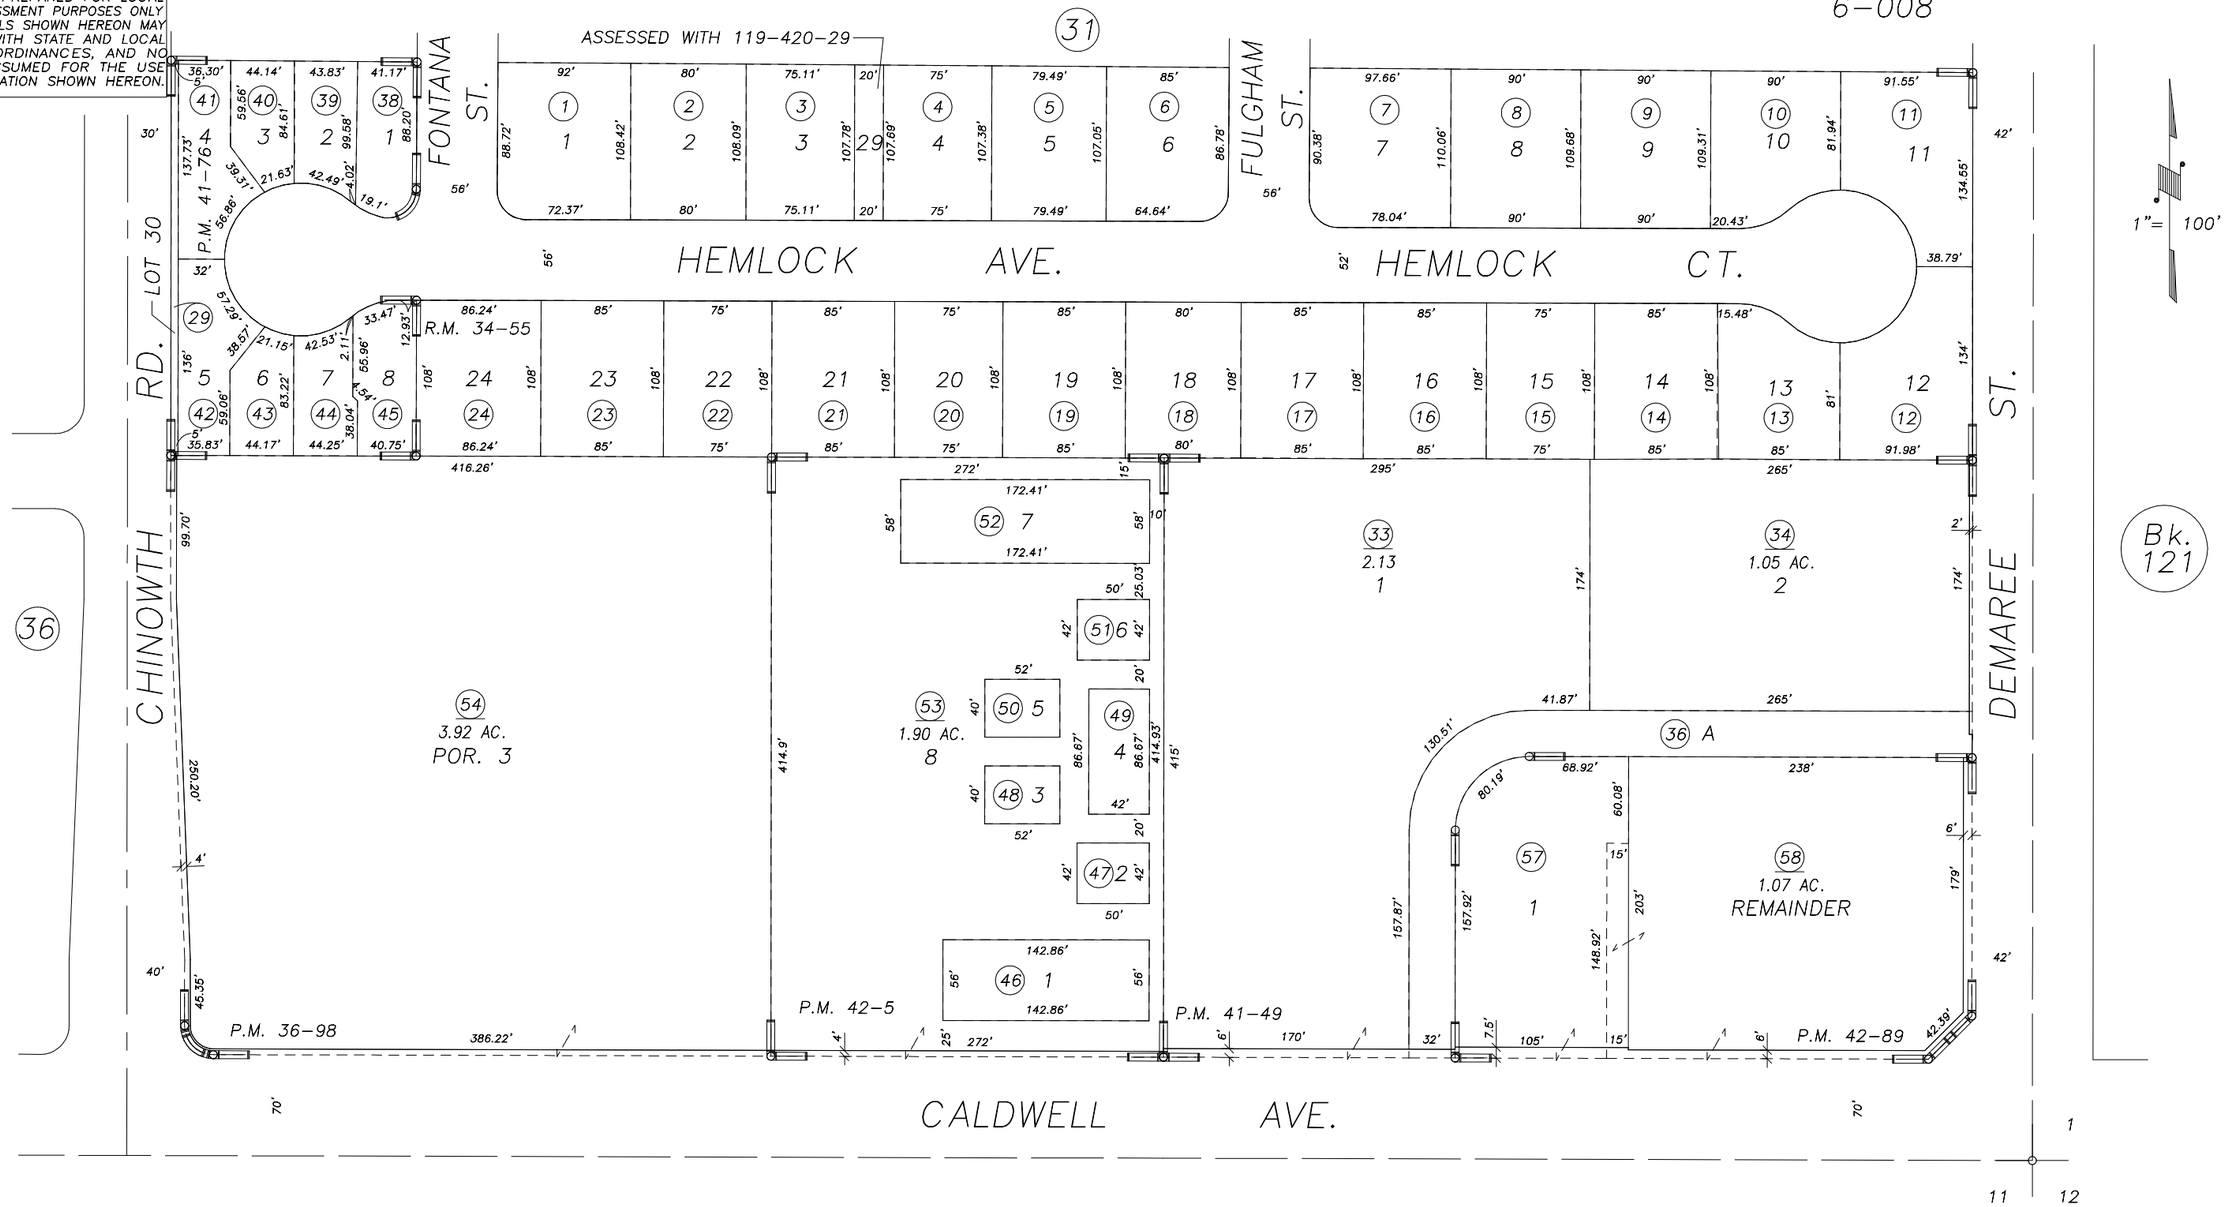

DOC. 95- 60616	6/14/96	KPT
REVISION	DATE	BY

POR. PARCEL MAP 3595, P.M. 36-98
CRESTWOOD SUB. UNIT NO. 14, R.M. 34-55
PARCEL MAP 4045, P.M. 41-49
PARCEL MAP 4072, P.M. 41-76
PARCEL MAP 4101, P.M. 42-05
PARCEL MAP 4185, P.M. 42-89

NOTE: Assessor's Block Numbers Shown in Ellipses
Assessor's Parcel Numbers Shown in Circles

CITY OF VISALIA
ASSESSOR'S MAPS BK. 119, PG. 42.
COUNTY OF TULARE, CALIF.

96/97