DISCLAIMER

THIS MAP WAS PREPARED FOR LOCAL PROPERTY ASSESSMENT PURPOSES ONLY AND THE PARCELS SHOWN HEREON MAY NOT COMPLY WITH STATE AND LOCAL SUBDIVISION ORDINANCES, AND NO LIABILITY IS ASSUMED FOR THE USE OF THE INFORMATION SHOWN HEREON.

NLY. POR. NE1/4 OF NW 1/4 SEC.3, T.19S., R.24E., M.D.B.&M.

Bk. 087

Tax Area Code 006-206

119-55

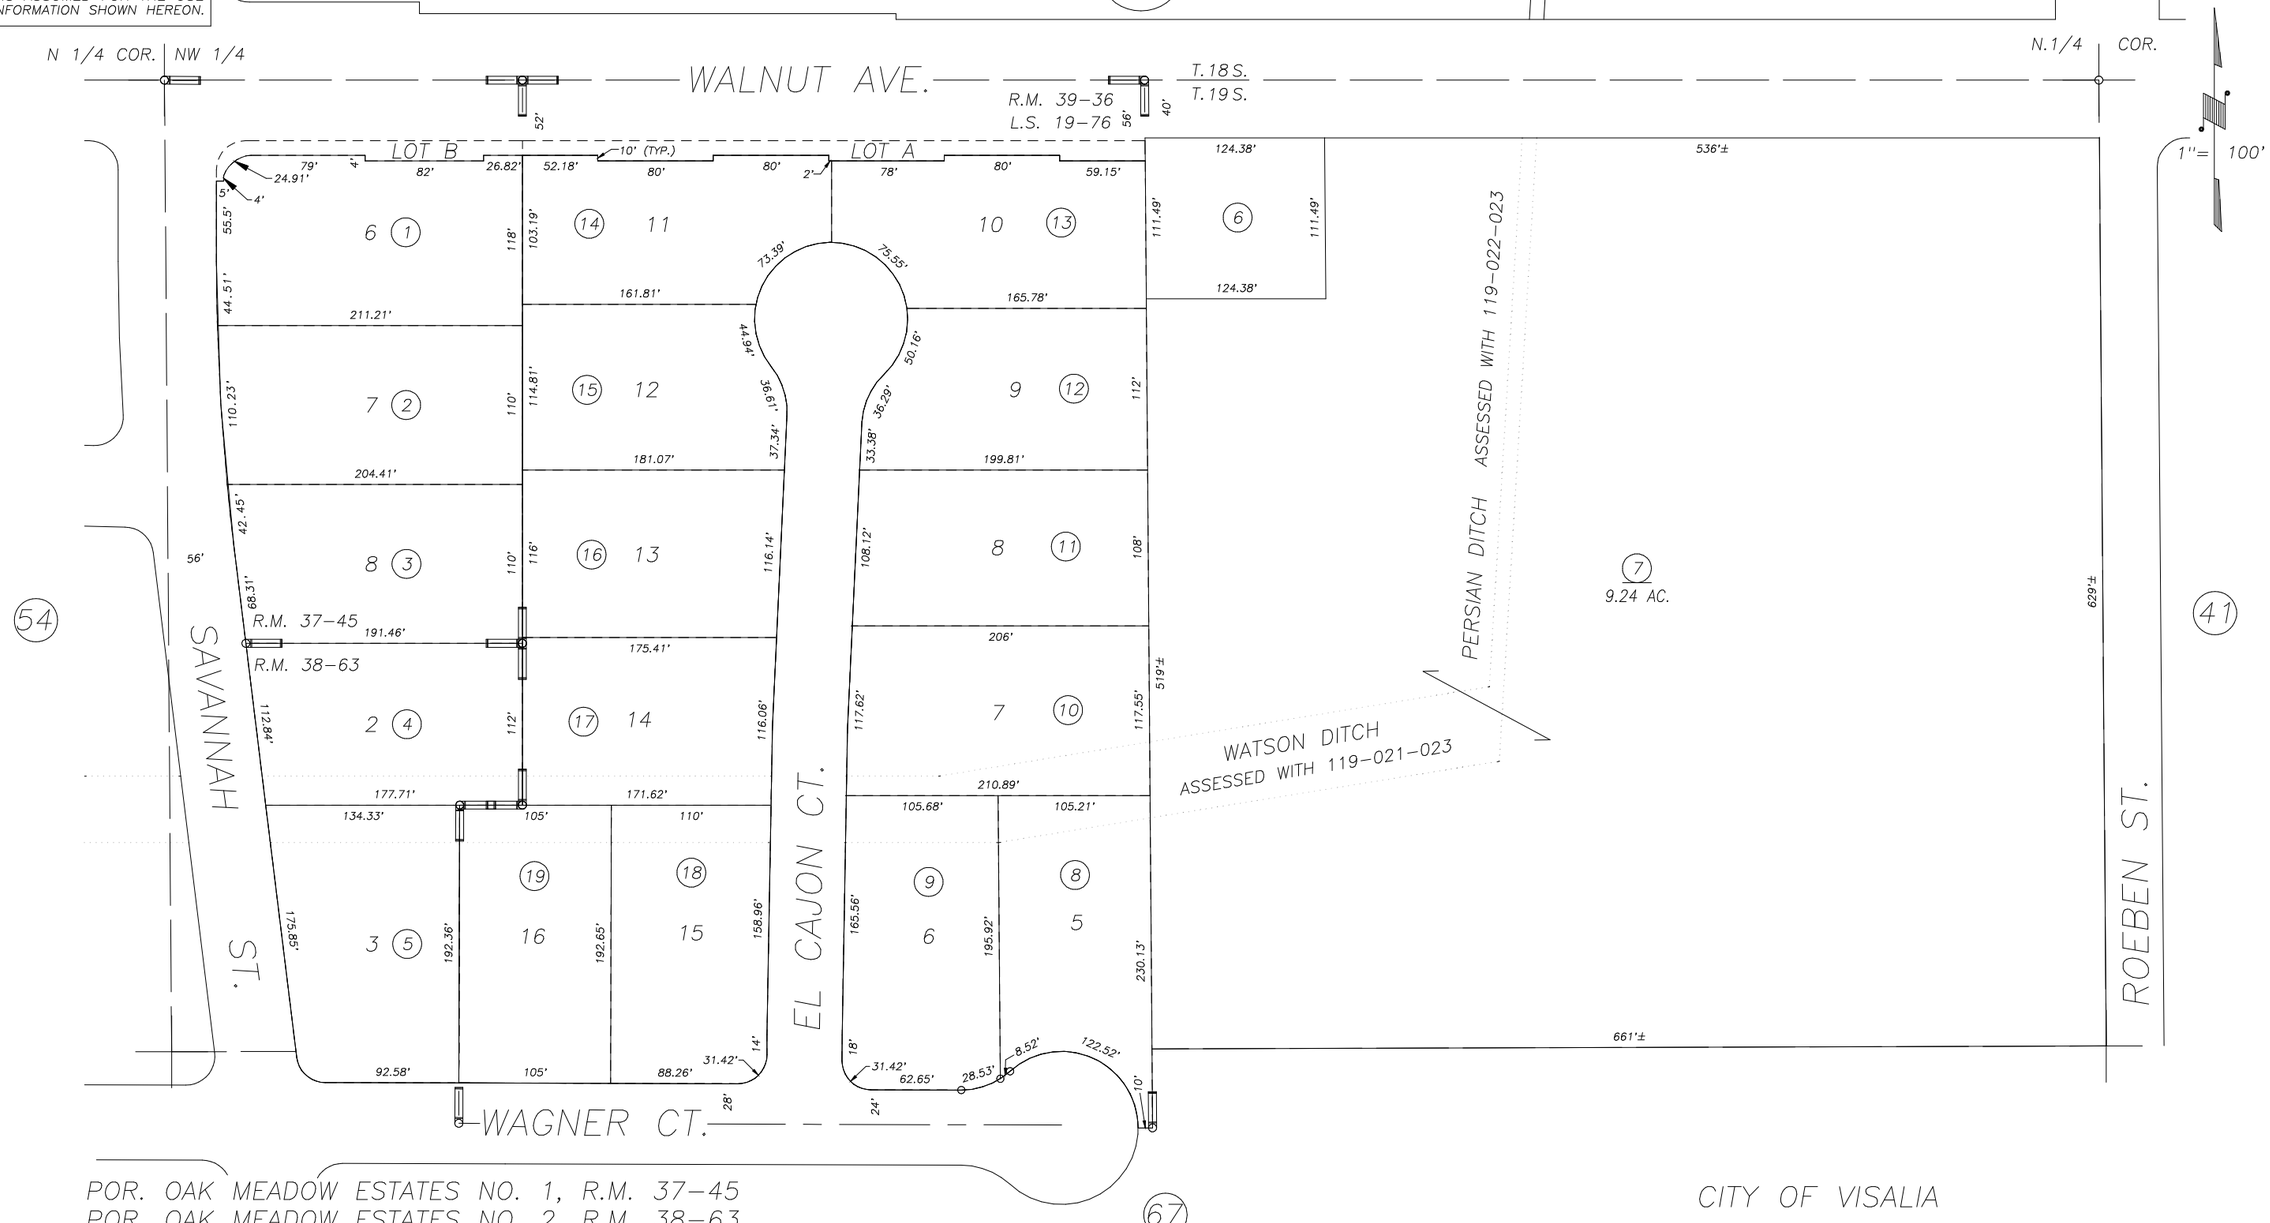

POR. OAK MEADOW ESTATES NO. 1, R.M. 37-45
POR. OAK MEADOW ESTATES NO. 2, R.M. 38-63
POR. OAK MEADOW ESTATES NO. 3, R.M.39-36
POR. RECORD OF SURVEY, L.S. 19-76

CITY OF VISALIA
ASSESSOR'S MAPS BK. 119 , PG. 55
COUNTY OF TULARE, CALIFORNIA, U.S.A.

NOTE: Assessor's Parcel Numbers Shown in Circles (1)
Assessor's Block Numbers Shown in Elipses (123)

REVISION	DATE	TECH
2002-0017545	07/22/2002	KMS