DISCLAIMER

THIS MAP WAS PREPARED FOR LOCAL PROPERTY ASSESSMENT PURPOSES ONLY AND THE PARCELS SHOWN HEREON MAY NOT COMPLY WITH STATE AND LOCAL SUBDIVISION ORDINANCES, AND NO LIABILITY IS ASSUMED FOR THE USE OF THE INFORMATION SHOWN HEREON.

POR. NW 1/4 SECTION 2, T.19S., R.24E., M.D.B. & M.

Tax Area Code 119–60

6–006

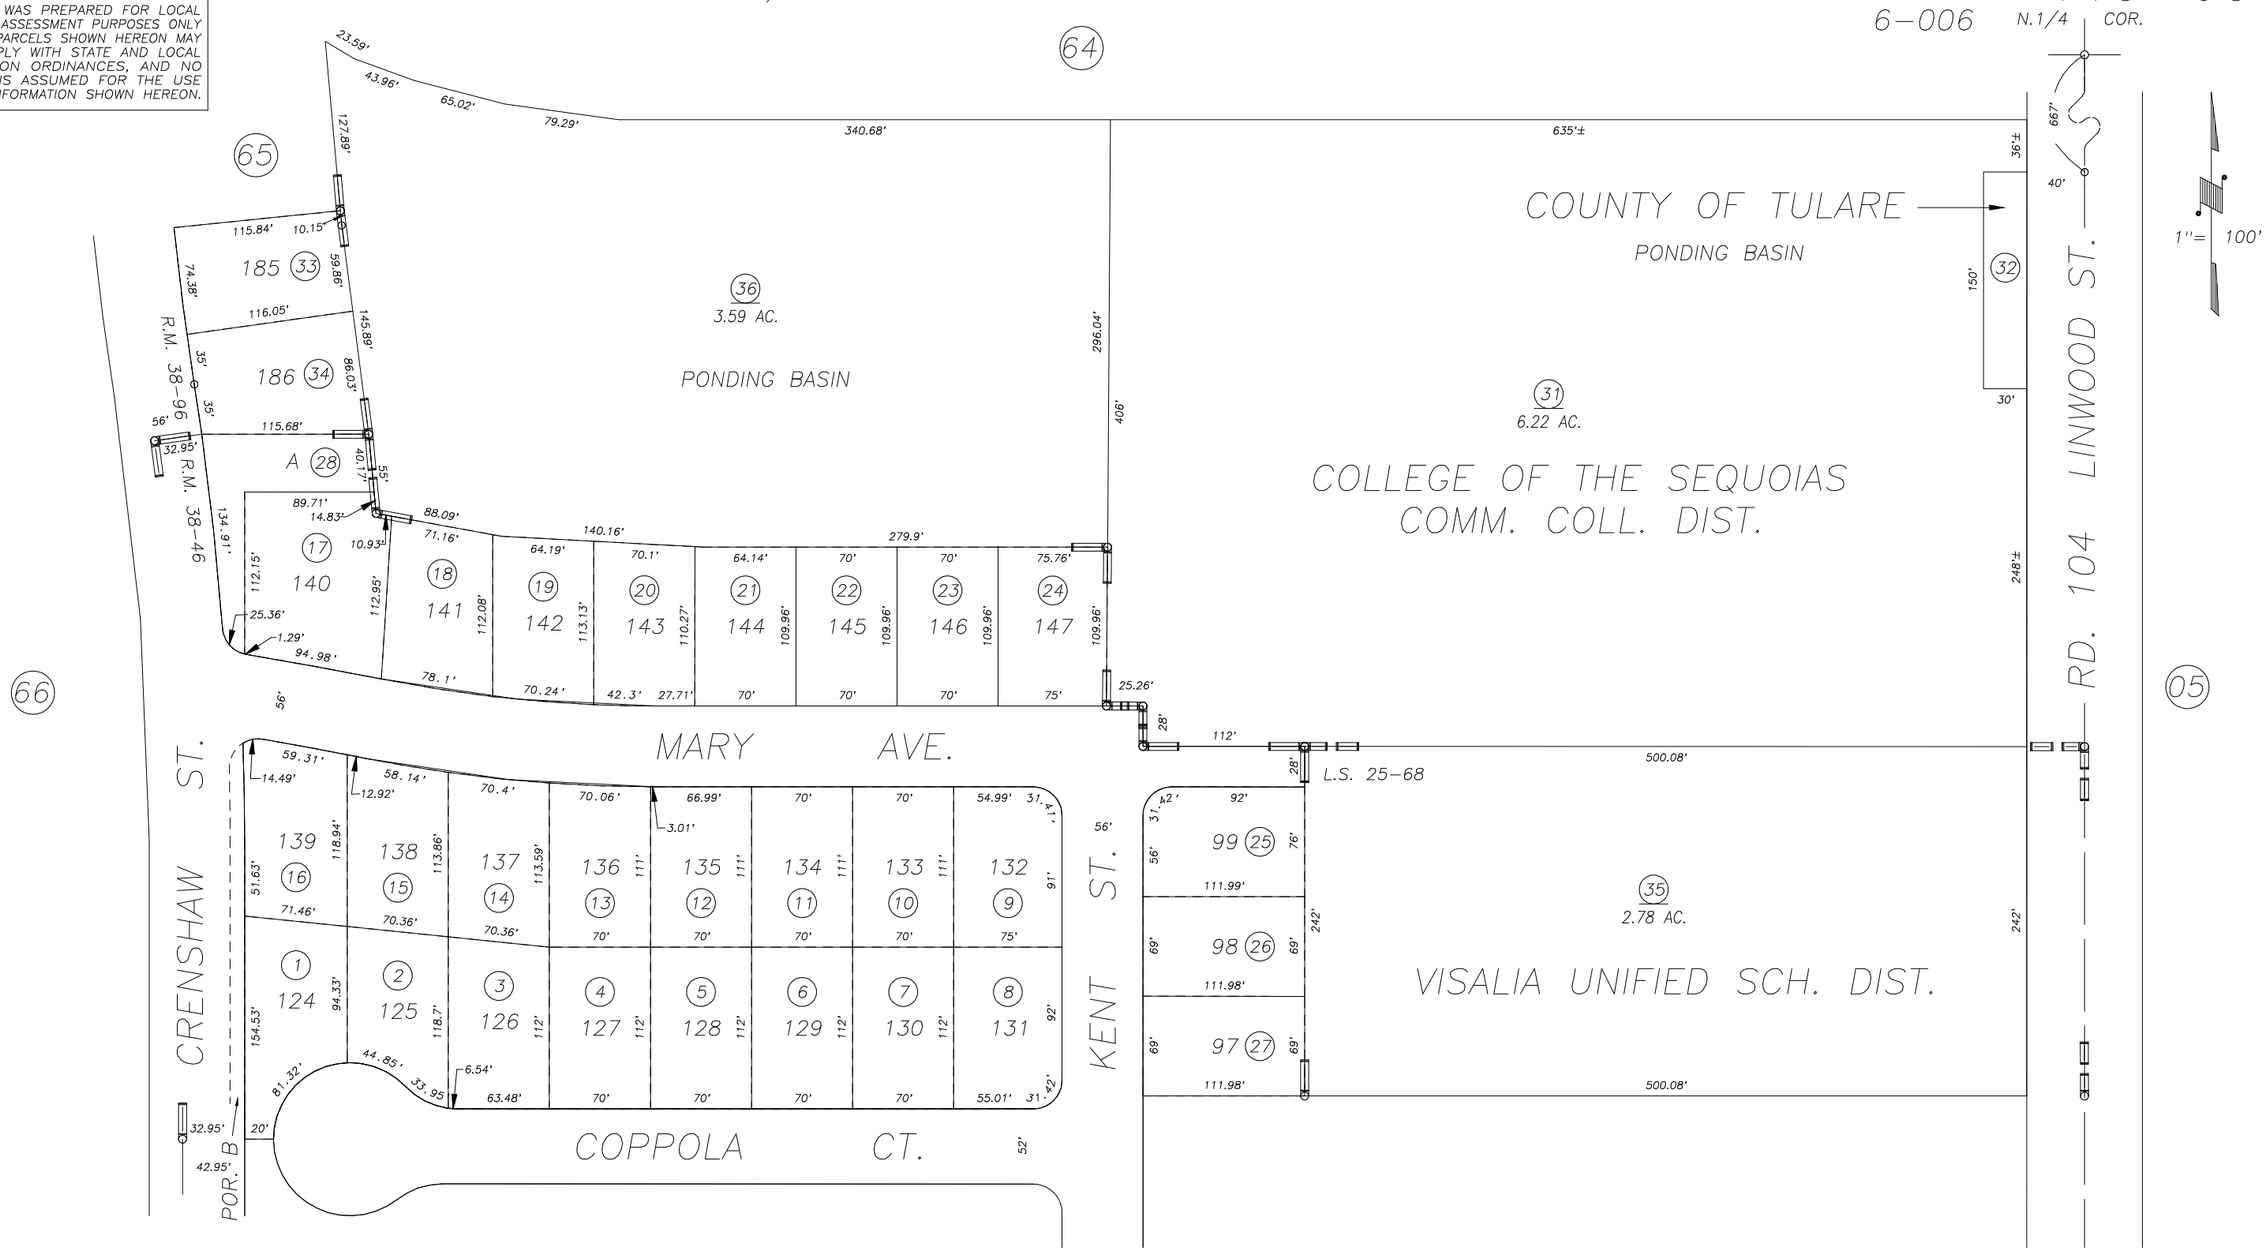

POR. BROOKSIDE ESTATES UNIT NO. 2, R.M. 38–46
POR. BROOKSIDE ESTATES UNIT NO. 3, R.M. 38–96
POR. RECORD OF SURVEY, L.S. 25–68

CITY OF VISALIA
ASSESSOR'S MAPS BK. 119, PG. 60.
COUNTY OF TULARE, CALIF.

NOTE: Assessor's Block Numbers Shown in Ellipses
Assessor's Parcel Numbers Shown in Circles

00/01

REVISION	DATE	BY
2001–0016701	9/5/2001	KMS