DISCLAIMER

THIS MAP WAS PREPARED FOR LOCAL PROPERTY ASSESSMENT PURPOSES ONLY AND THE PARCELS SHOWN HEREON MAY NOT COMPLY WITH STATE AND LOCAL SUBDIVISION ORDINANCES, AND NO LIABILITY IS ASSUMED FOR THE USE OF THE INFORMATION SHOWN HEREON.

S1/2 OF NW1/4 OF NW1/4 SEC.3, T.19S., R.24E., M.D.B.&M.

Tax Area Code 119–62

006–206
006–188
006–212

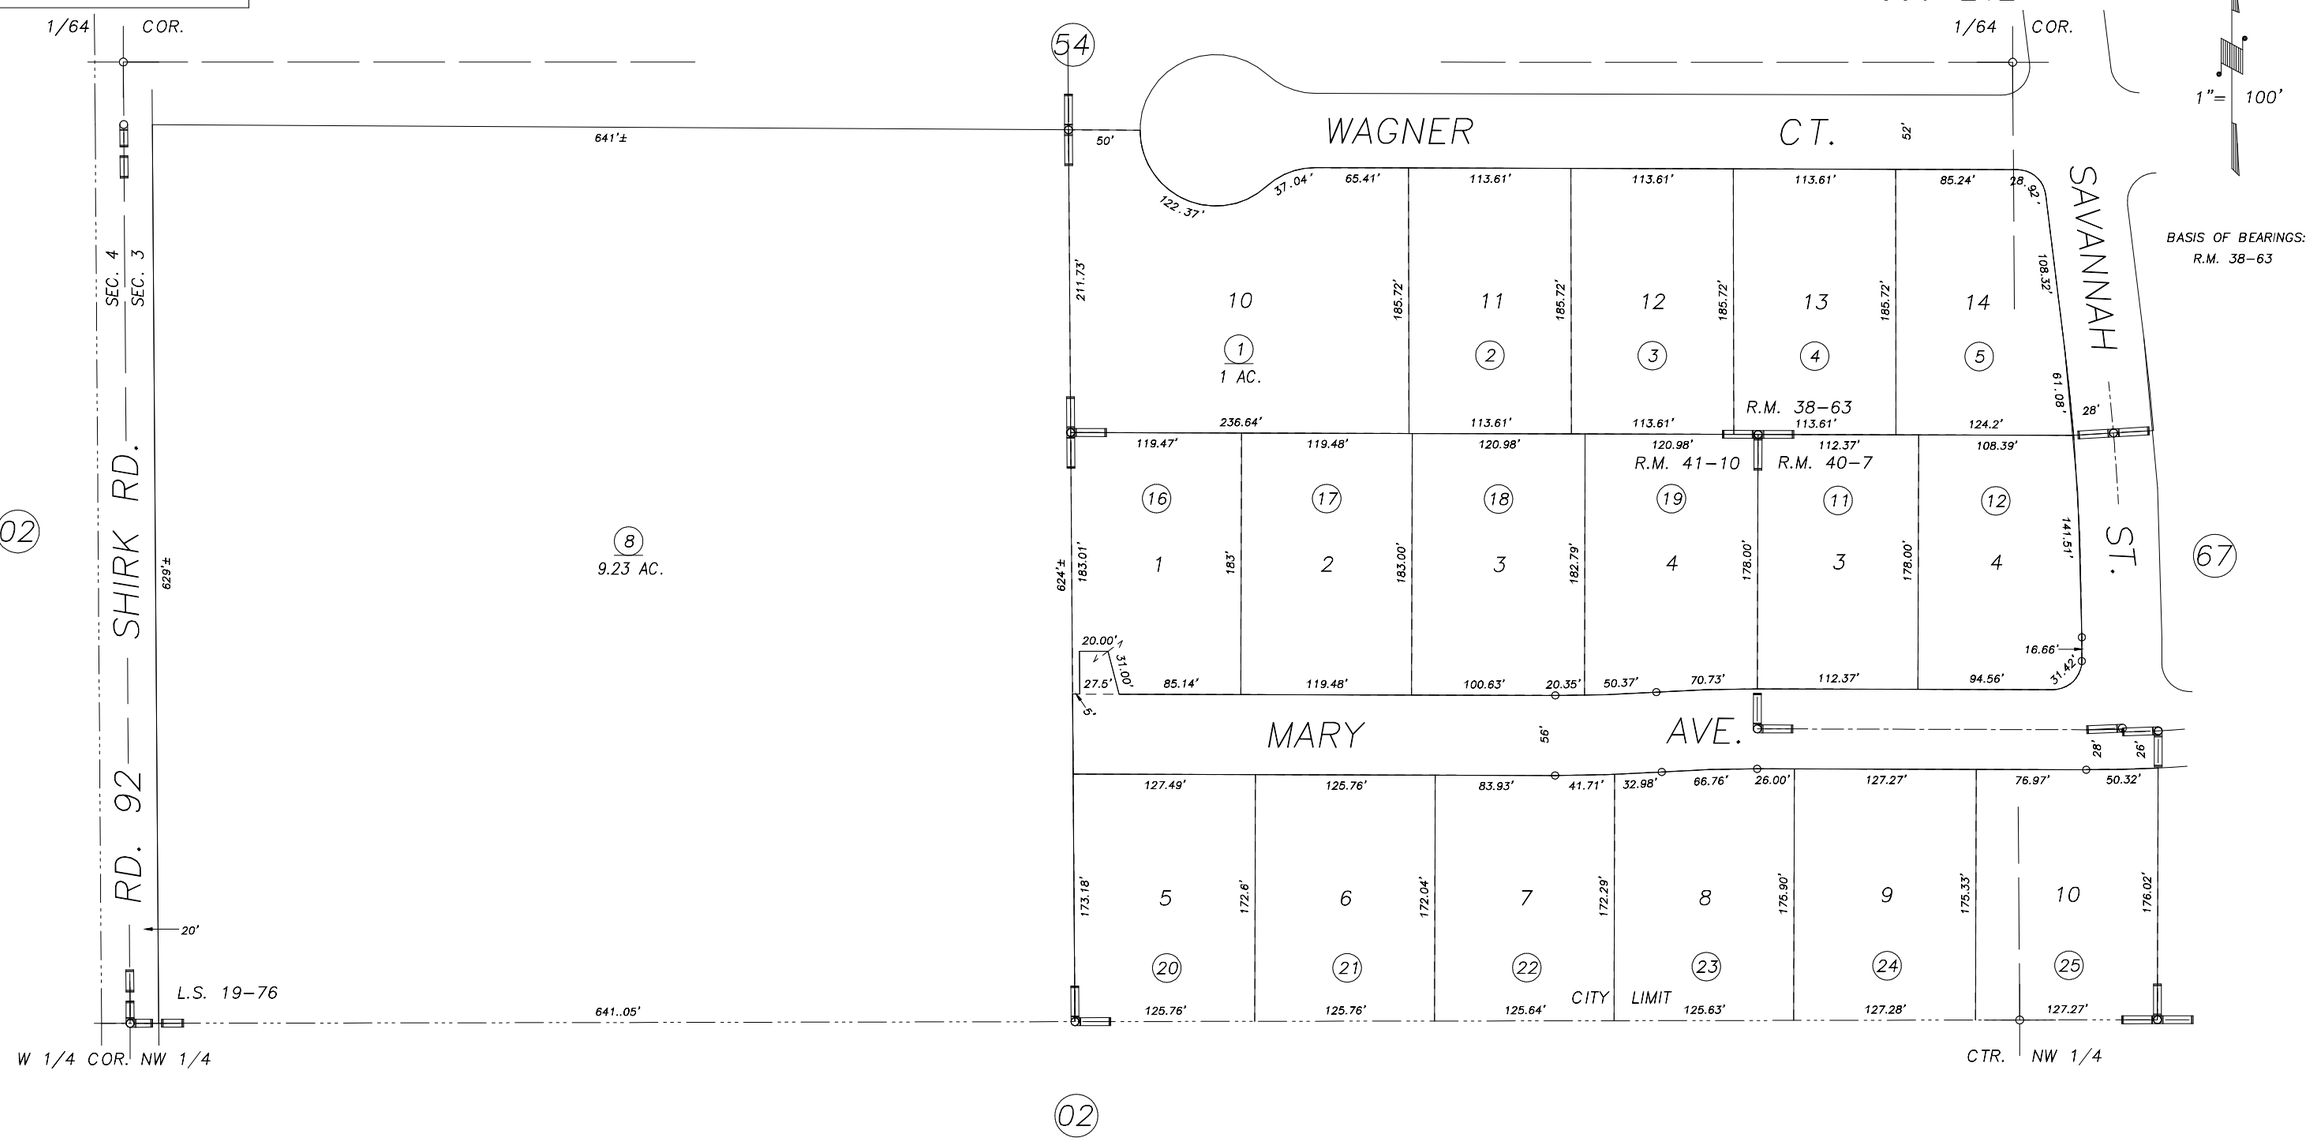

POR. OAK MEADOW ESTATES NO. 2, R.M. 38–63
POR. RECORD OF SURVEY, L.S. 19–76
POR. OAK MEADOW ESTATES NO. 4, R.M. 40–7
OAK MEADOW ESTATES NO. 5, 41–10

VICINITY OF VISALIA
ASSESSOR'S MAPS BK.119 , PG.62
COUNTY OF TULARE, CALIFORNIA, U.S.A.

NOTE: Assessor's Parcel Numbers Shown in Circles (1)
Assessor's Block Numbers Shown in Elipses (123)

T.R.A.C. CHANGE	07/23/2007	JRS
REVISION	DATE	TECH