DISCLAIMER

THIS MAP WAS PREPARED FOR LOCAL PROPERTY ASSESSMENT PURPOSES ONLY AND THE PARCELS SHOWN HEREON MAY NOT COMPLY WITH STATE AND LOCAL SUBDIVISION ORDINANCES, AND NO LIABILITY IS ASSUMED FOR THE USE OF THE INFORMATION SHOWN HEREON.

SLY. POR. NE1/4 OF NW1/4 SEC. 3, T.19S., R.24E., M.D.B.&M.

Tax Area Codes 006–206

119–67

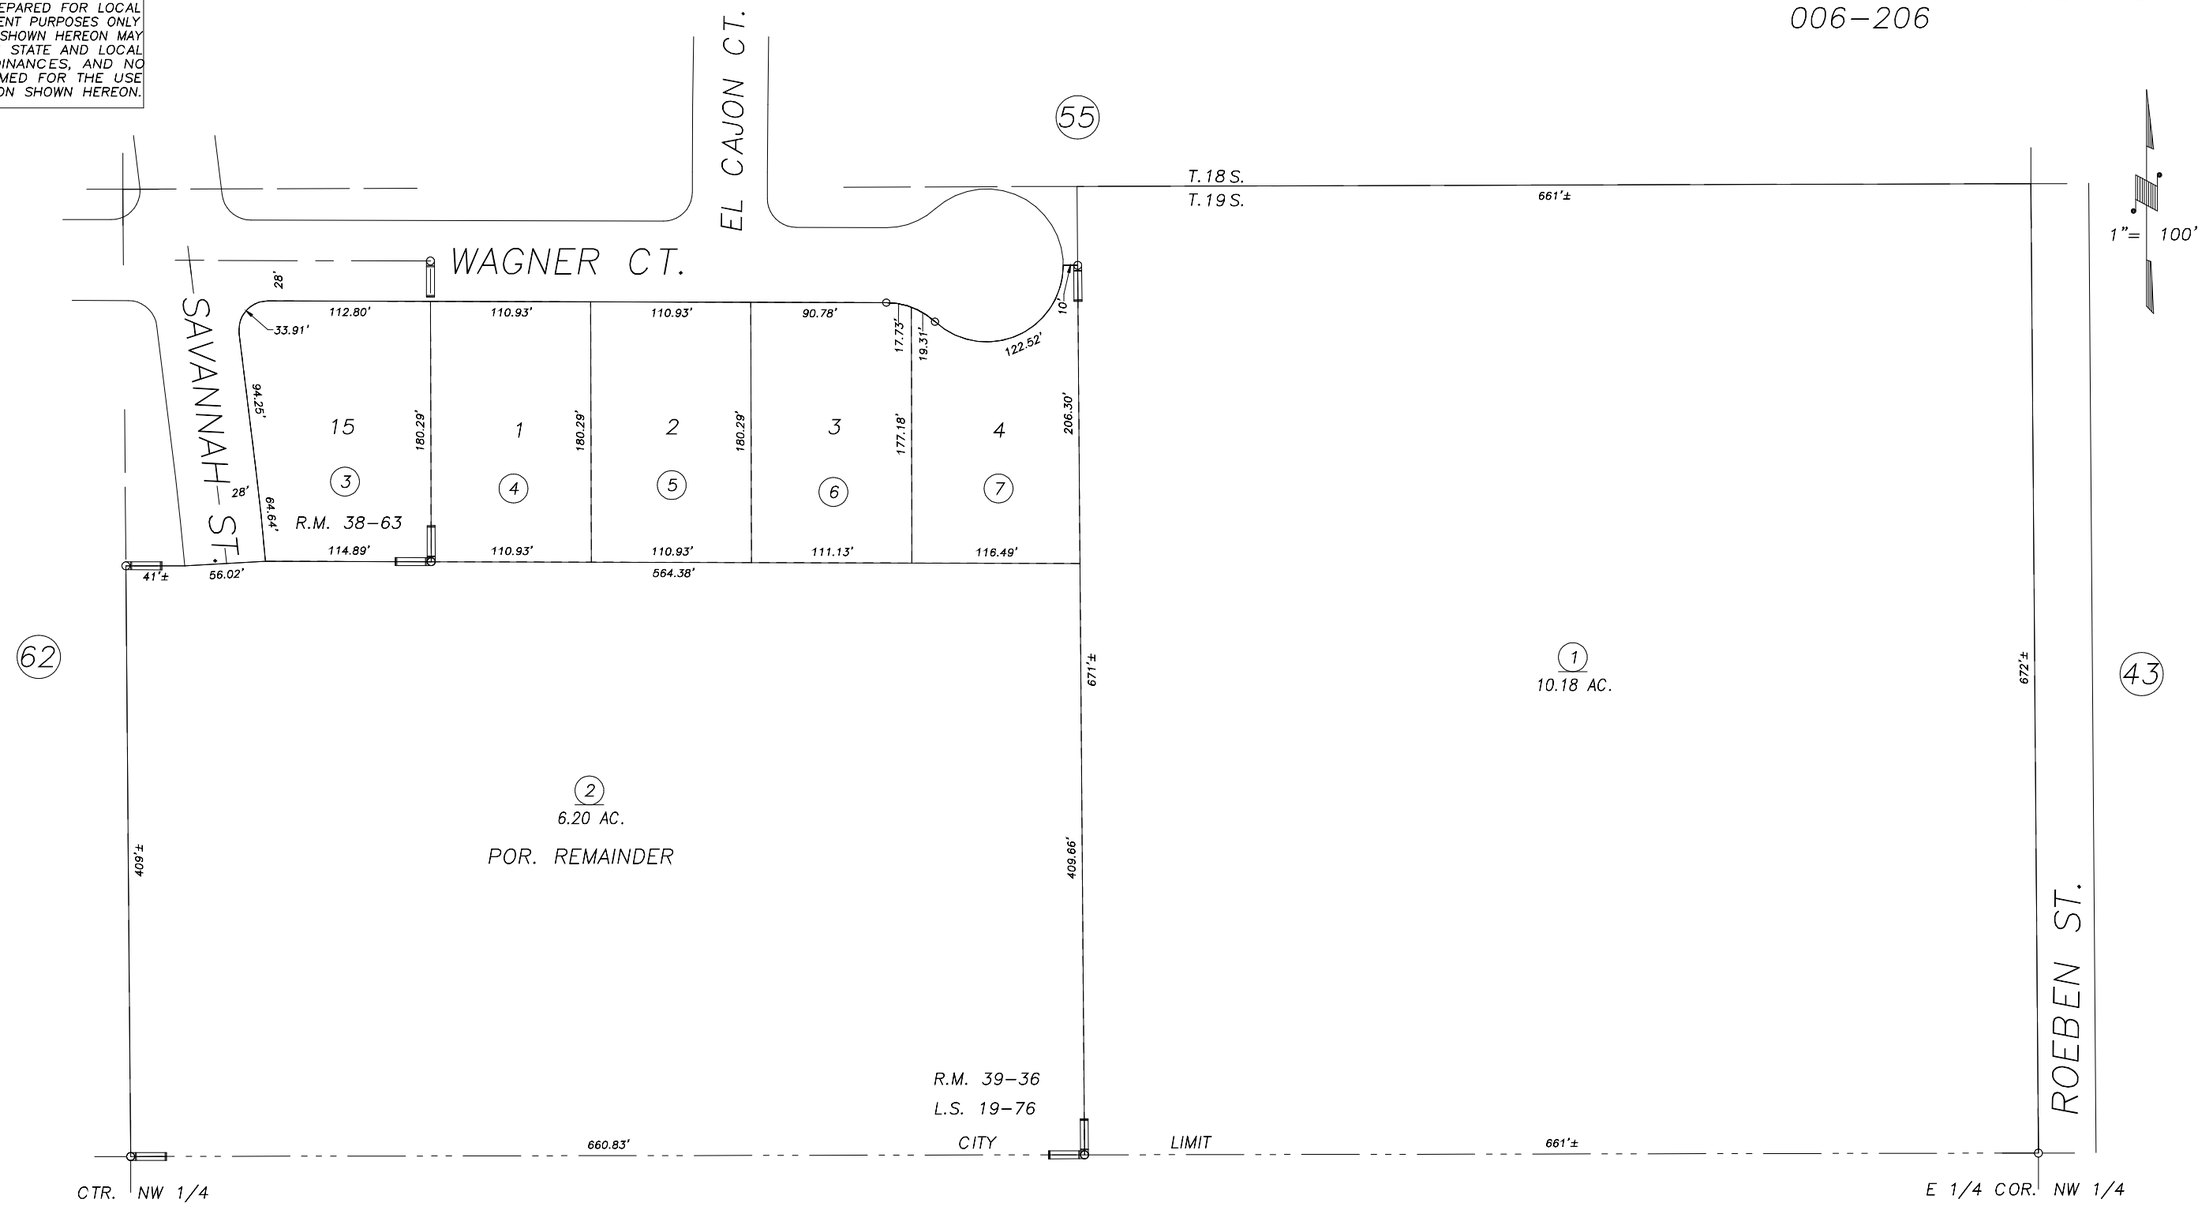

POR. OAK MEADOW ESTATES NO. 2, R.M. 38–63
POR. RECORD OF SURVEY, L.S. 19–76
POR. OAK MEADOW ESTATES NO. 3, R.M. 39–36

CITY OF VISALIA
ASSESSOR'S MAPS BK.119 , PG.67
COUNTY OF TULARE, CALIFORNIA, U.S.A.

NOTE: Assessor's Parcel Numbers Shown in Circles (1)
Assessor's Block Numbers Shown in Elipses (123)

REVISION	DATE	TECH
2002–0017545	07/22/2002	KMS